




W1

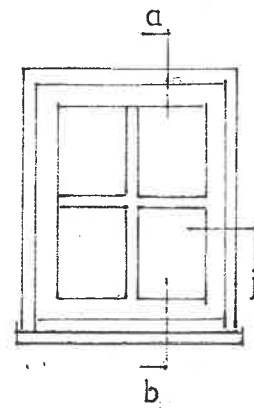


Scale 1:20

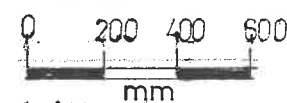


W5

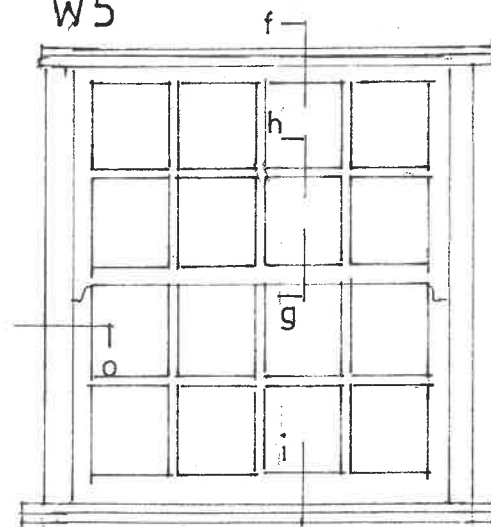


W2

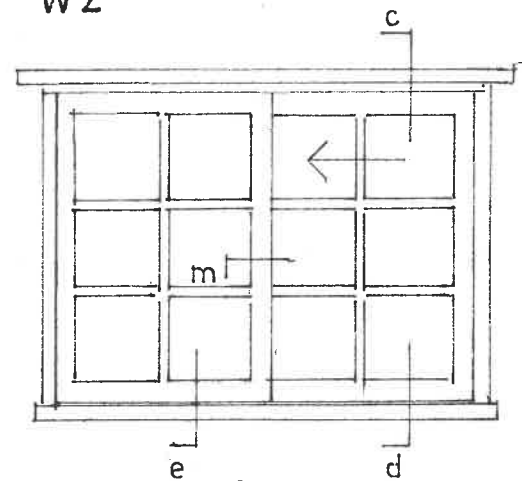

W3

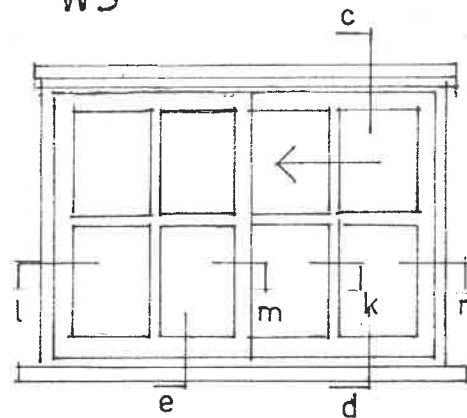


W4

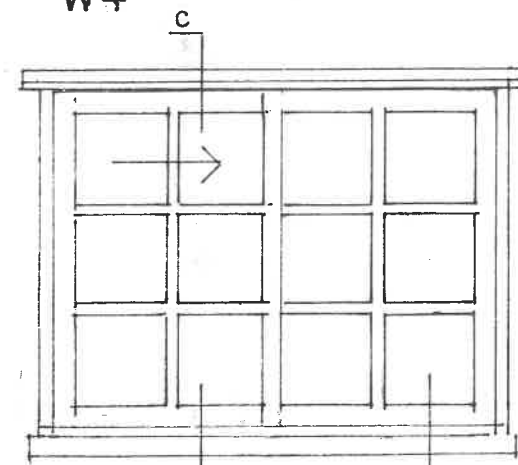


Projecting lead covered protection to be provided above windows in exposed positions as agreed with Client.

W6

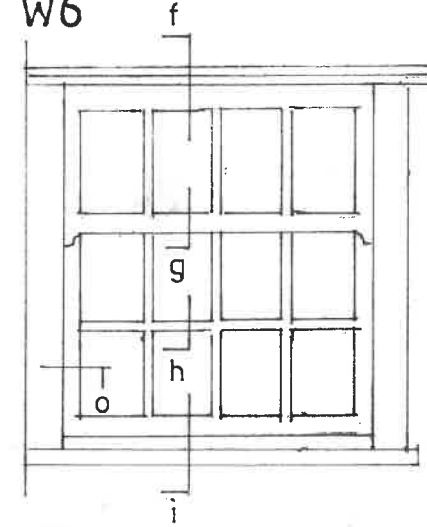


Ex 175 x 50 hardwood cill


Scale 1:5

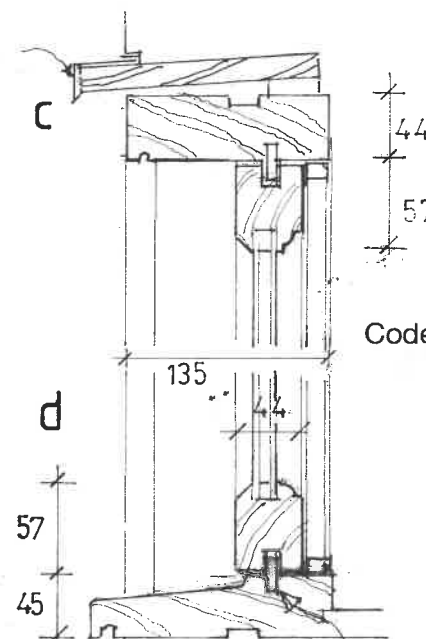


Code 4 lead flashing

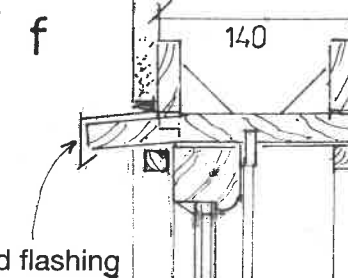




g

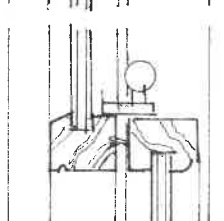


h

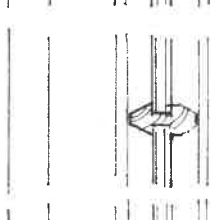

i

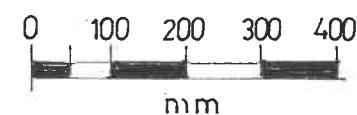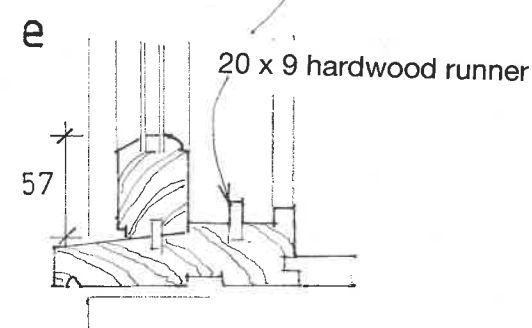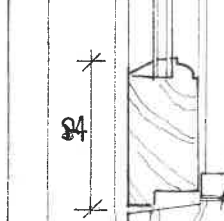

Scale 1:5

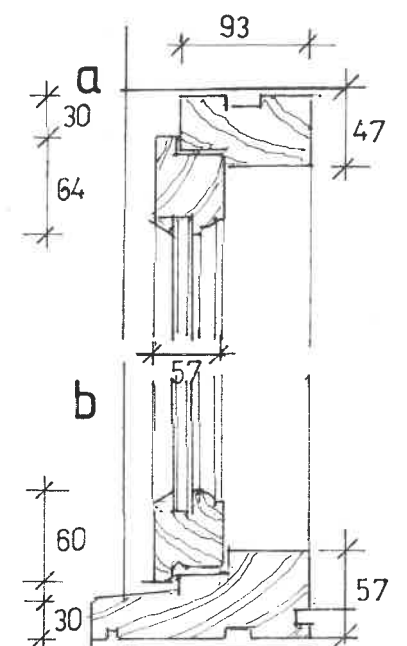

Read in conjunction with Drawings 389/05, 06 and 07, and detailed drawings to follow. All windows to fit existing structural openings in cottage

Lintels above to be investigated and replaced if necessary: double 200 x 50 tanalised hardwood approved SG, bolted staggered at 150cc, 150 bearing onto doubled vertical studs

Wilson & MacGarry

11 Church Street
Thriplow
Nr. Royston
Herts SG8 7RE
Tel : 01763 208002
e-mail: p@macgarry.com
website: wilson.macgarry.com

JOB

MOSS ROSE COTTAGE
PAYNE END
SANDON
BUNTINGFORD
SG9 0QU


DRAWING
COTTAGE WINDOW
DETAILS

DATE SCALE@A3


23 / 2 / 26 1:20, 1:5, 1:2

DRG. NO.

389/08

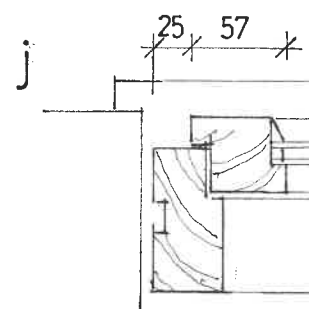

4-6-4 glass-cavity-glass 'slimline' glazing system with through bars used throughout. Each pane individually glazed

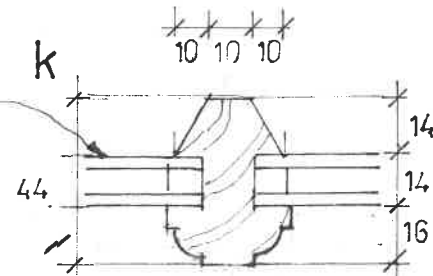

Scale 1:2

