


TITLE: Proposed single storey outbuilding
Base, Foundation and Lifting Harness
Plan DWG 03

SITE: 47 Bedford Road
Hitchin, SG5 2TP

DESIGN: NM Planning Design
nandinimackay@icloud.com

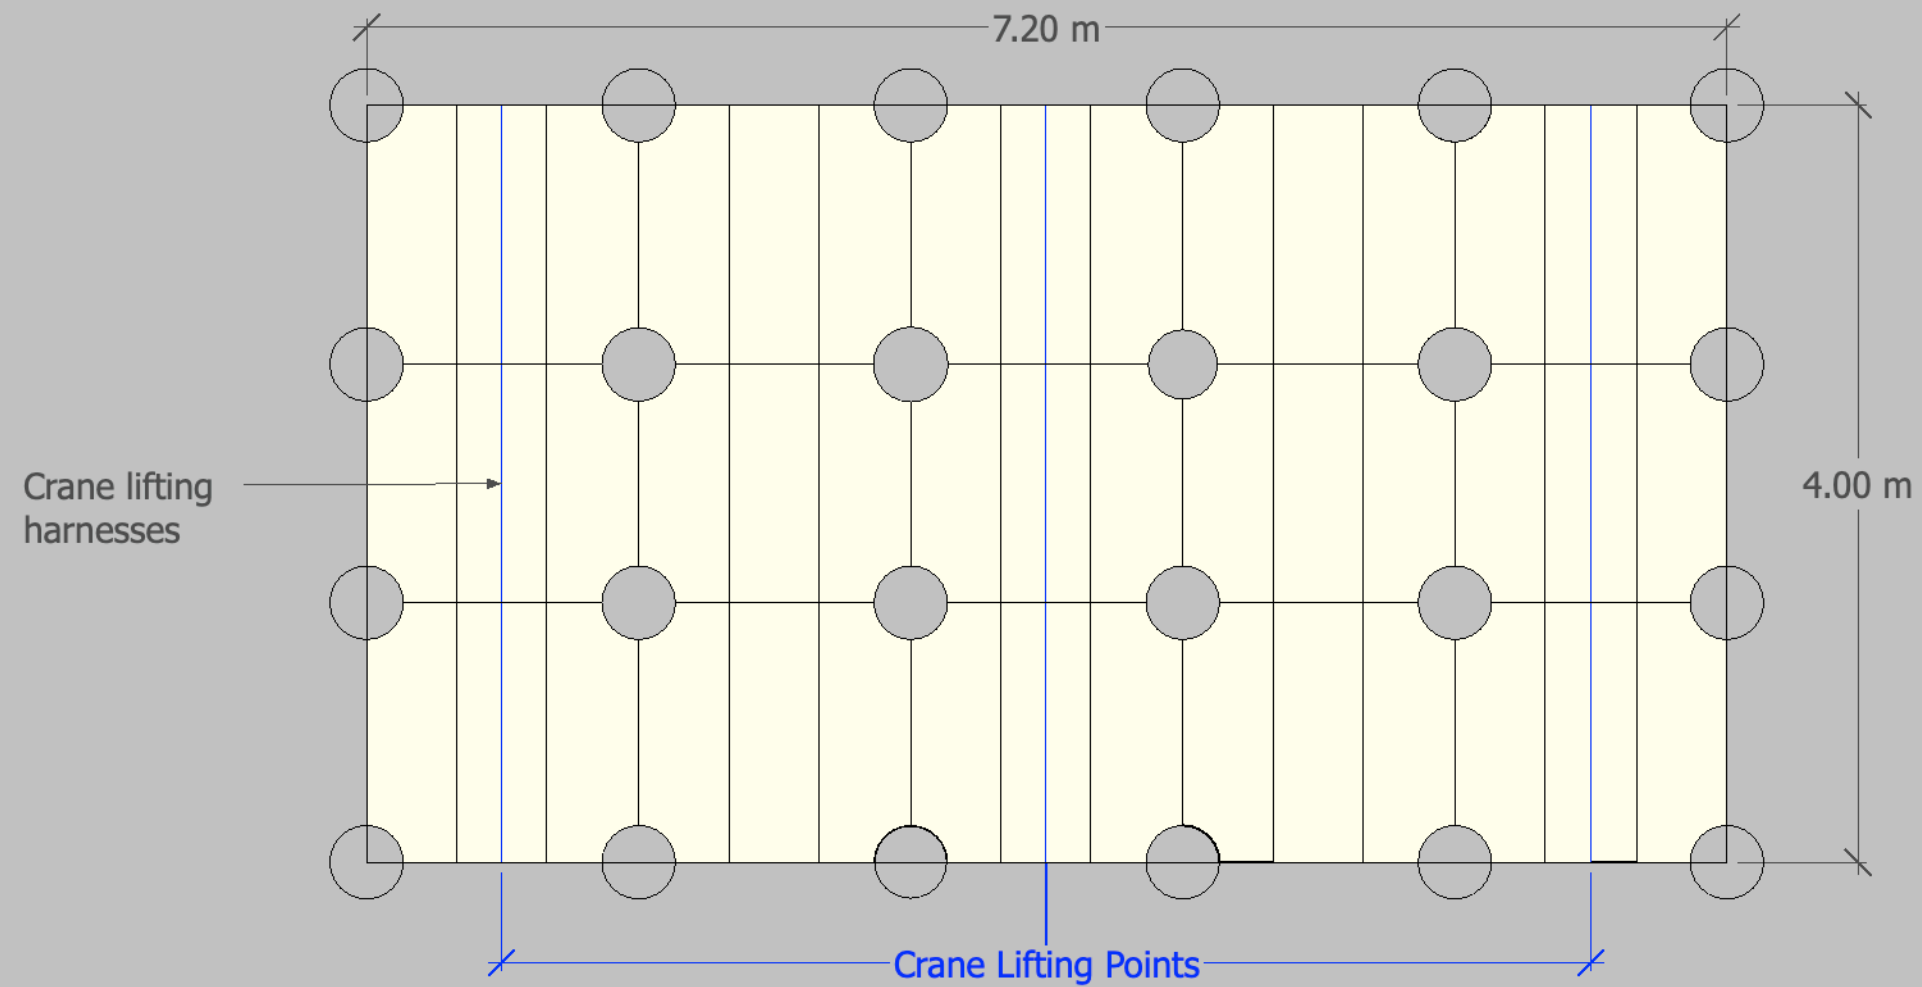

MATERIALS:
Timber base structure
Spread plate mechanically fixed to base frame only
No ground penetration, no excavation, no concrete

PAPER SIZE: A3
SCALE: 1:40

