
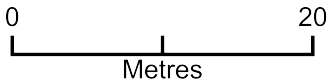


Existing and new fence line

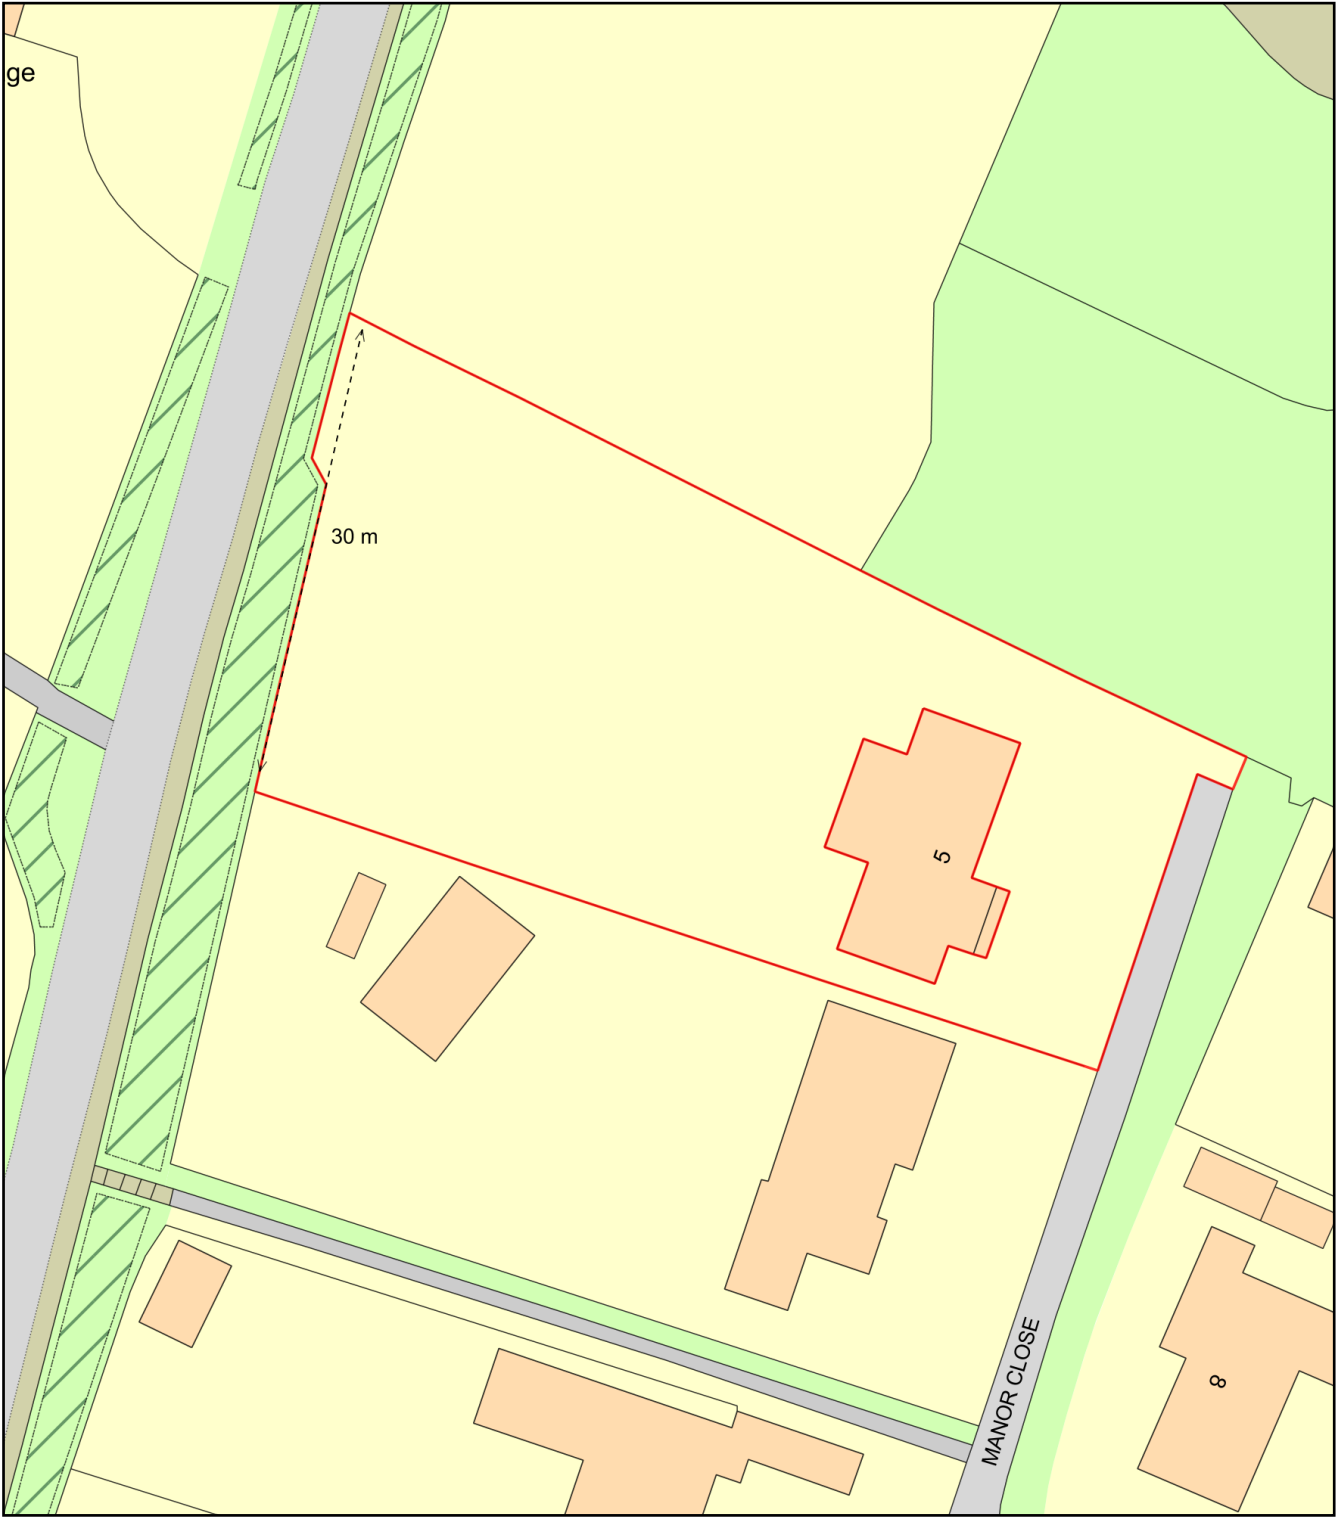

Plan Produced for: Sarah Sexton
Date Produced: 19 Jul 2026
Plan Reference Number: TQRQM26200183538138
Scale: 1:500 @ A4