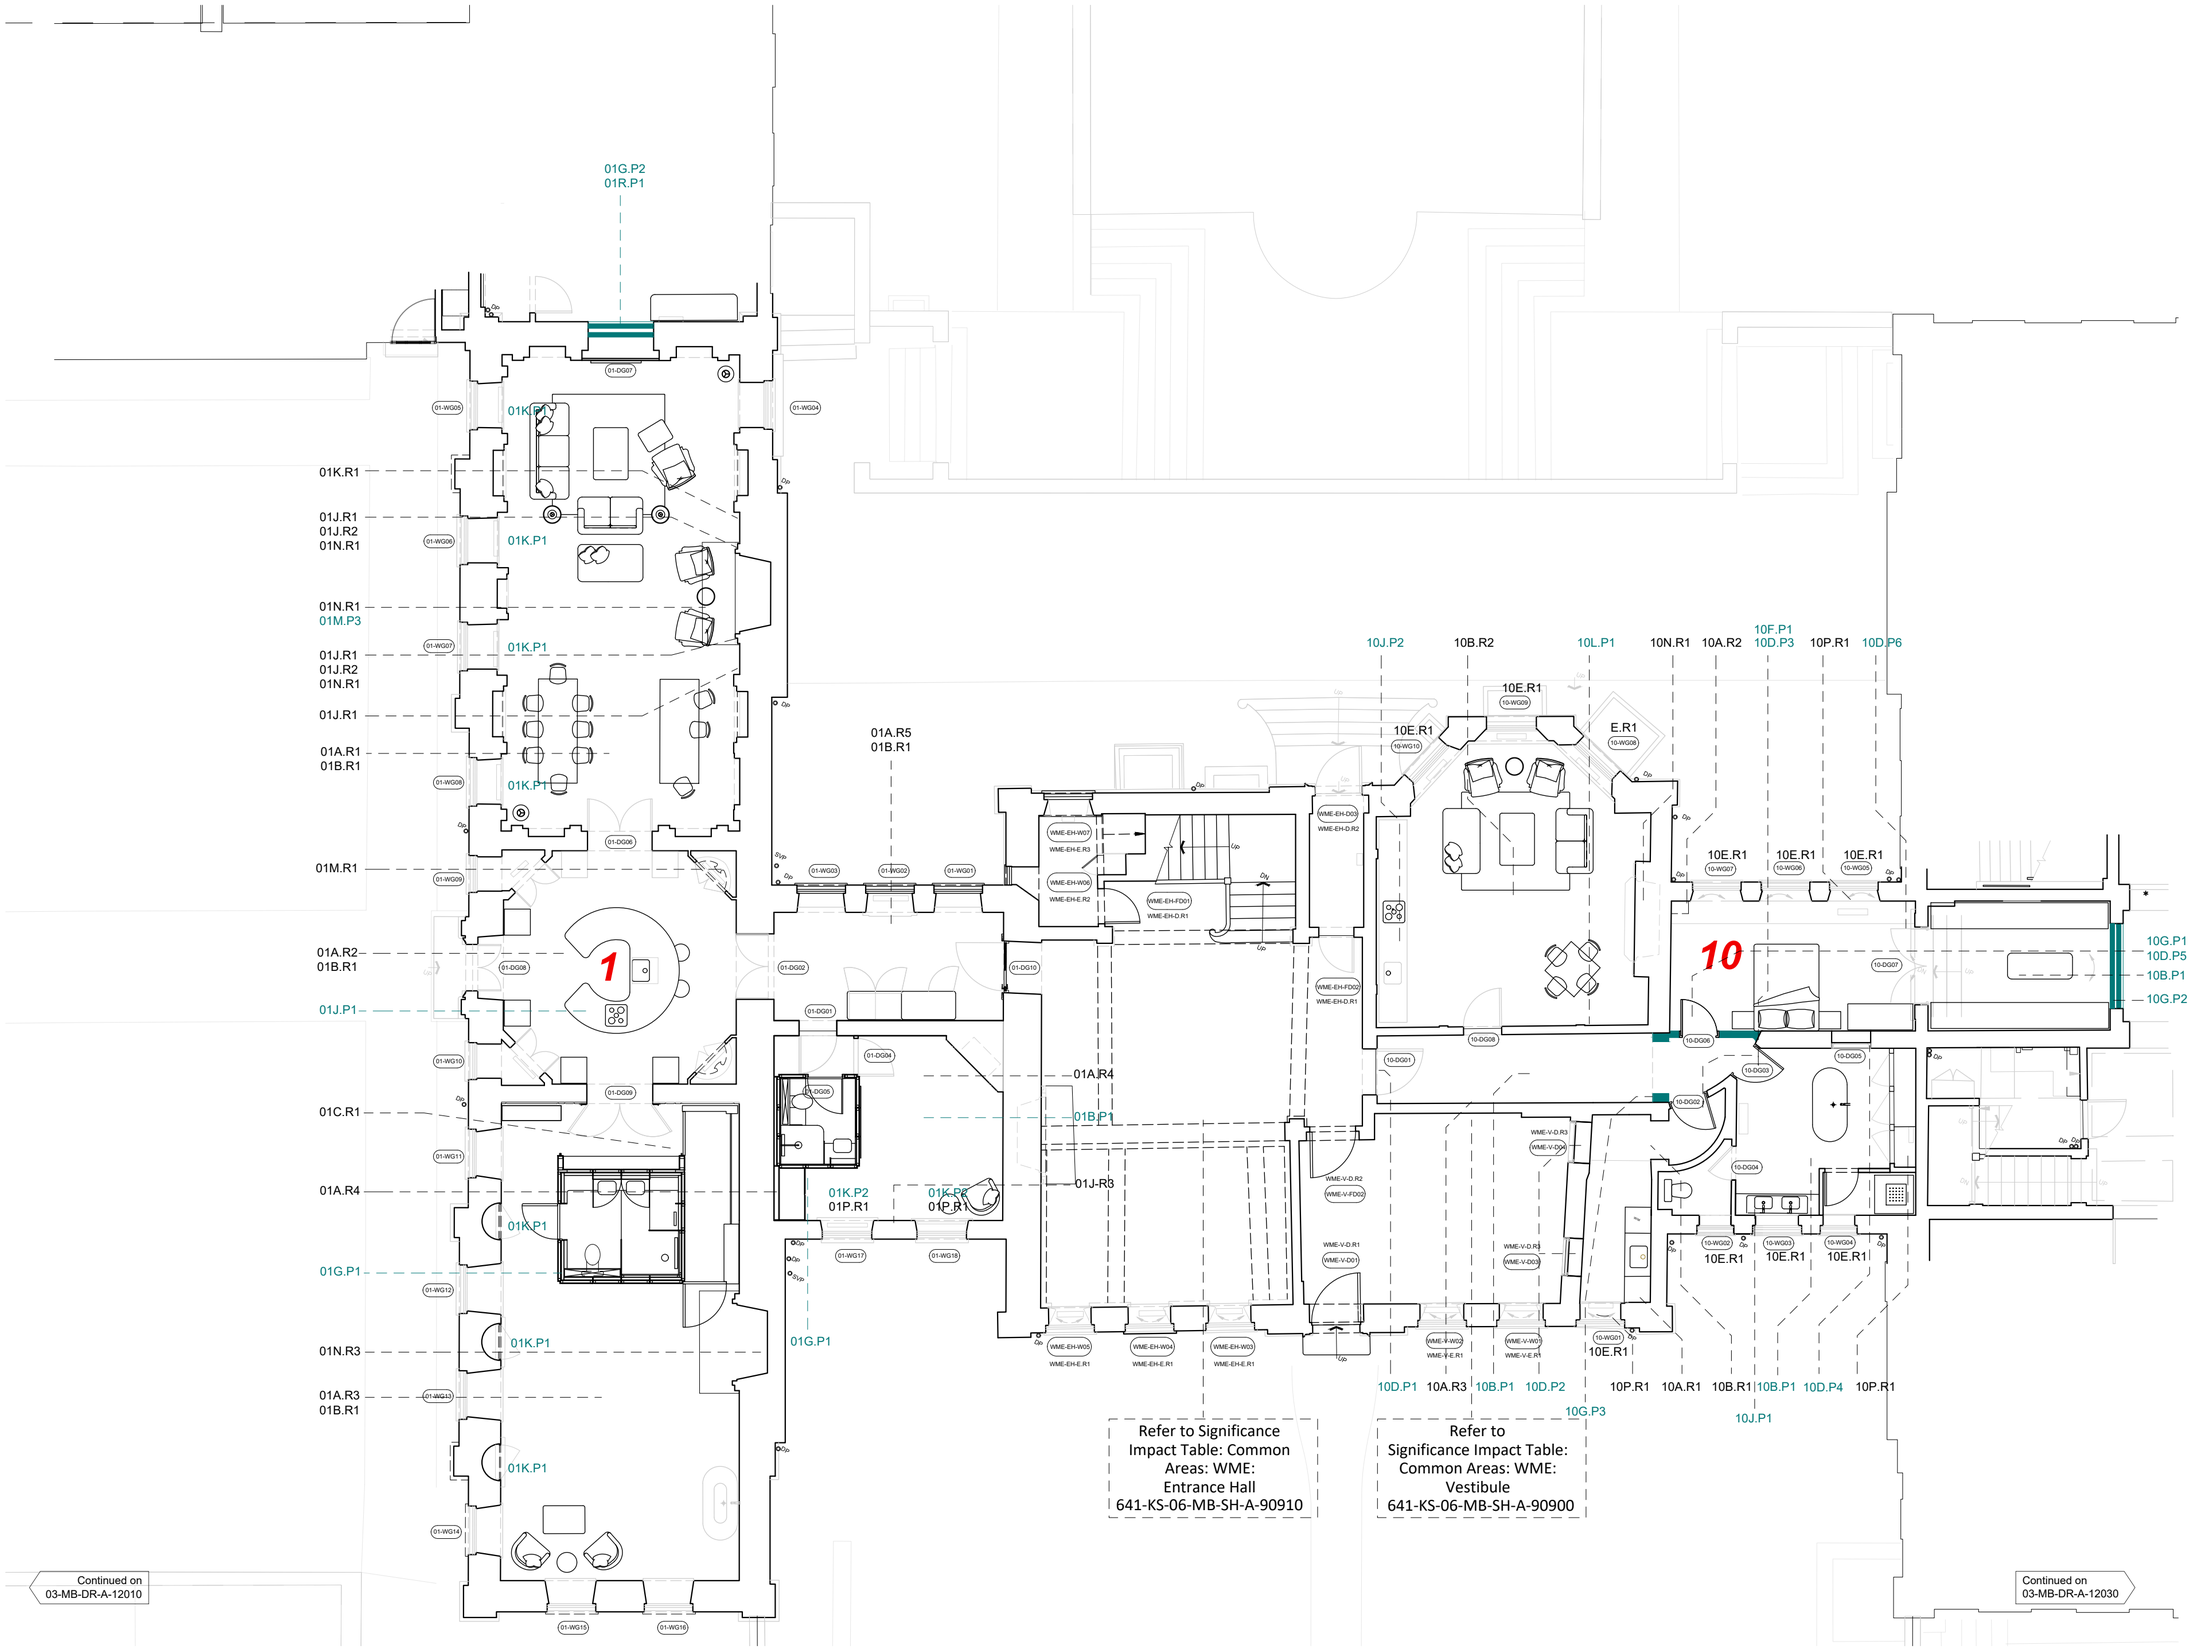

DO NOT SCALE OFF THIS DRAWING
DO NOT SUBSTITUTE ANY OF THE PRODUCTS OR MATERIALS.

1. This is a planning drawing and is intended for this use only; it must not be used for construction.
2. All dimensions are in MM and should be checked on site prior to commencement of work; do not scale off this drawing.
3. This drawing is to be read in conjunction with all other relevant information.
4.Discrepancies between drawings and information to be referred to Architect without delay.

Please also refer to the following drawing sets:
[01]-MB-DR-A-02020 - Demolitions
[03]-MB-DR-A-12020 - GA Plans
[30]-MB-DR-A-02020 - Phasing

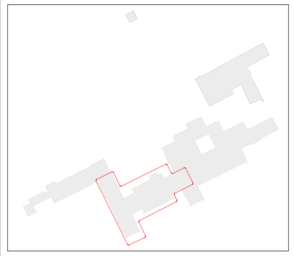

Apartment No.	Name
1	Landseer
10	Dining Room

Revision	Description	Date
P06	KPT Planning Issue	10.07.24
P05	KPT Preliminary Issue	28.06.24
P04	KTPA Co-ordination	04.06.24
P03	Internal Coordination Issue	30.04.24
P02	Addition of Proposal annotations to east of Old House and East Wing	11.04.24
P01	Preliminary Issue	xx.03.24

0 — 5m

KAY PILSBURY THOMAS ARCHITECTS
SCABAL
HONEYLANDS RADWINTER SAFFRON WALDEN ESSEX CB10 2TJ 01799 599208 | info@kpt.co.uk | kpt.co.uk

Client
The Door UK Ltd

Project
Temple Dinsley
Preston, Hitchin,
Hertfordshire, SG4 7RT

Drawing title
Proposed GA Plans:
Main Building:
Level 0: West Wing & Old House

Purpose of issue
Planning

Job no.	Status	Scale @ A2
641	S0	1:100

Drawn by	Checked by
RH	-

Date	Revision
29.04.24	P06

Drawing number
641-KS-03-MB-DR-A-12020