
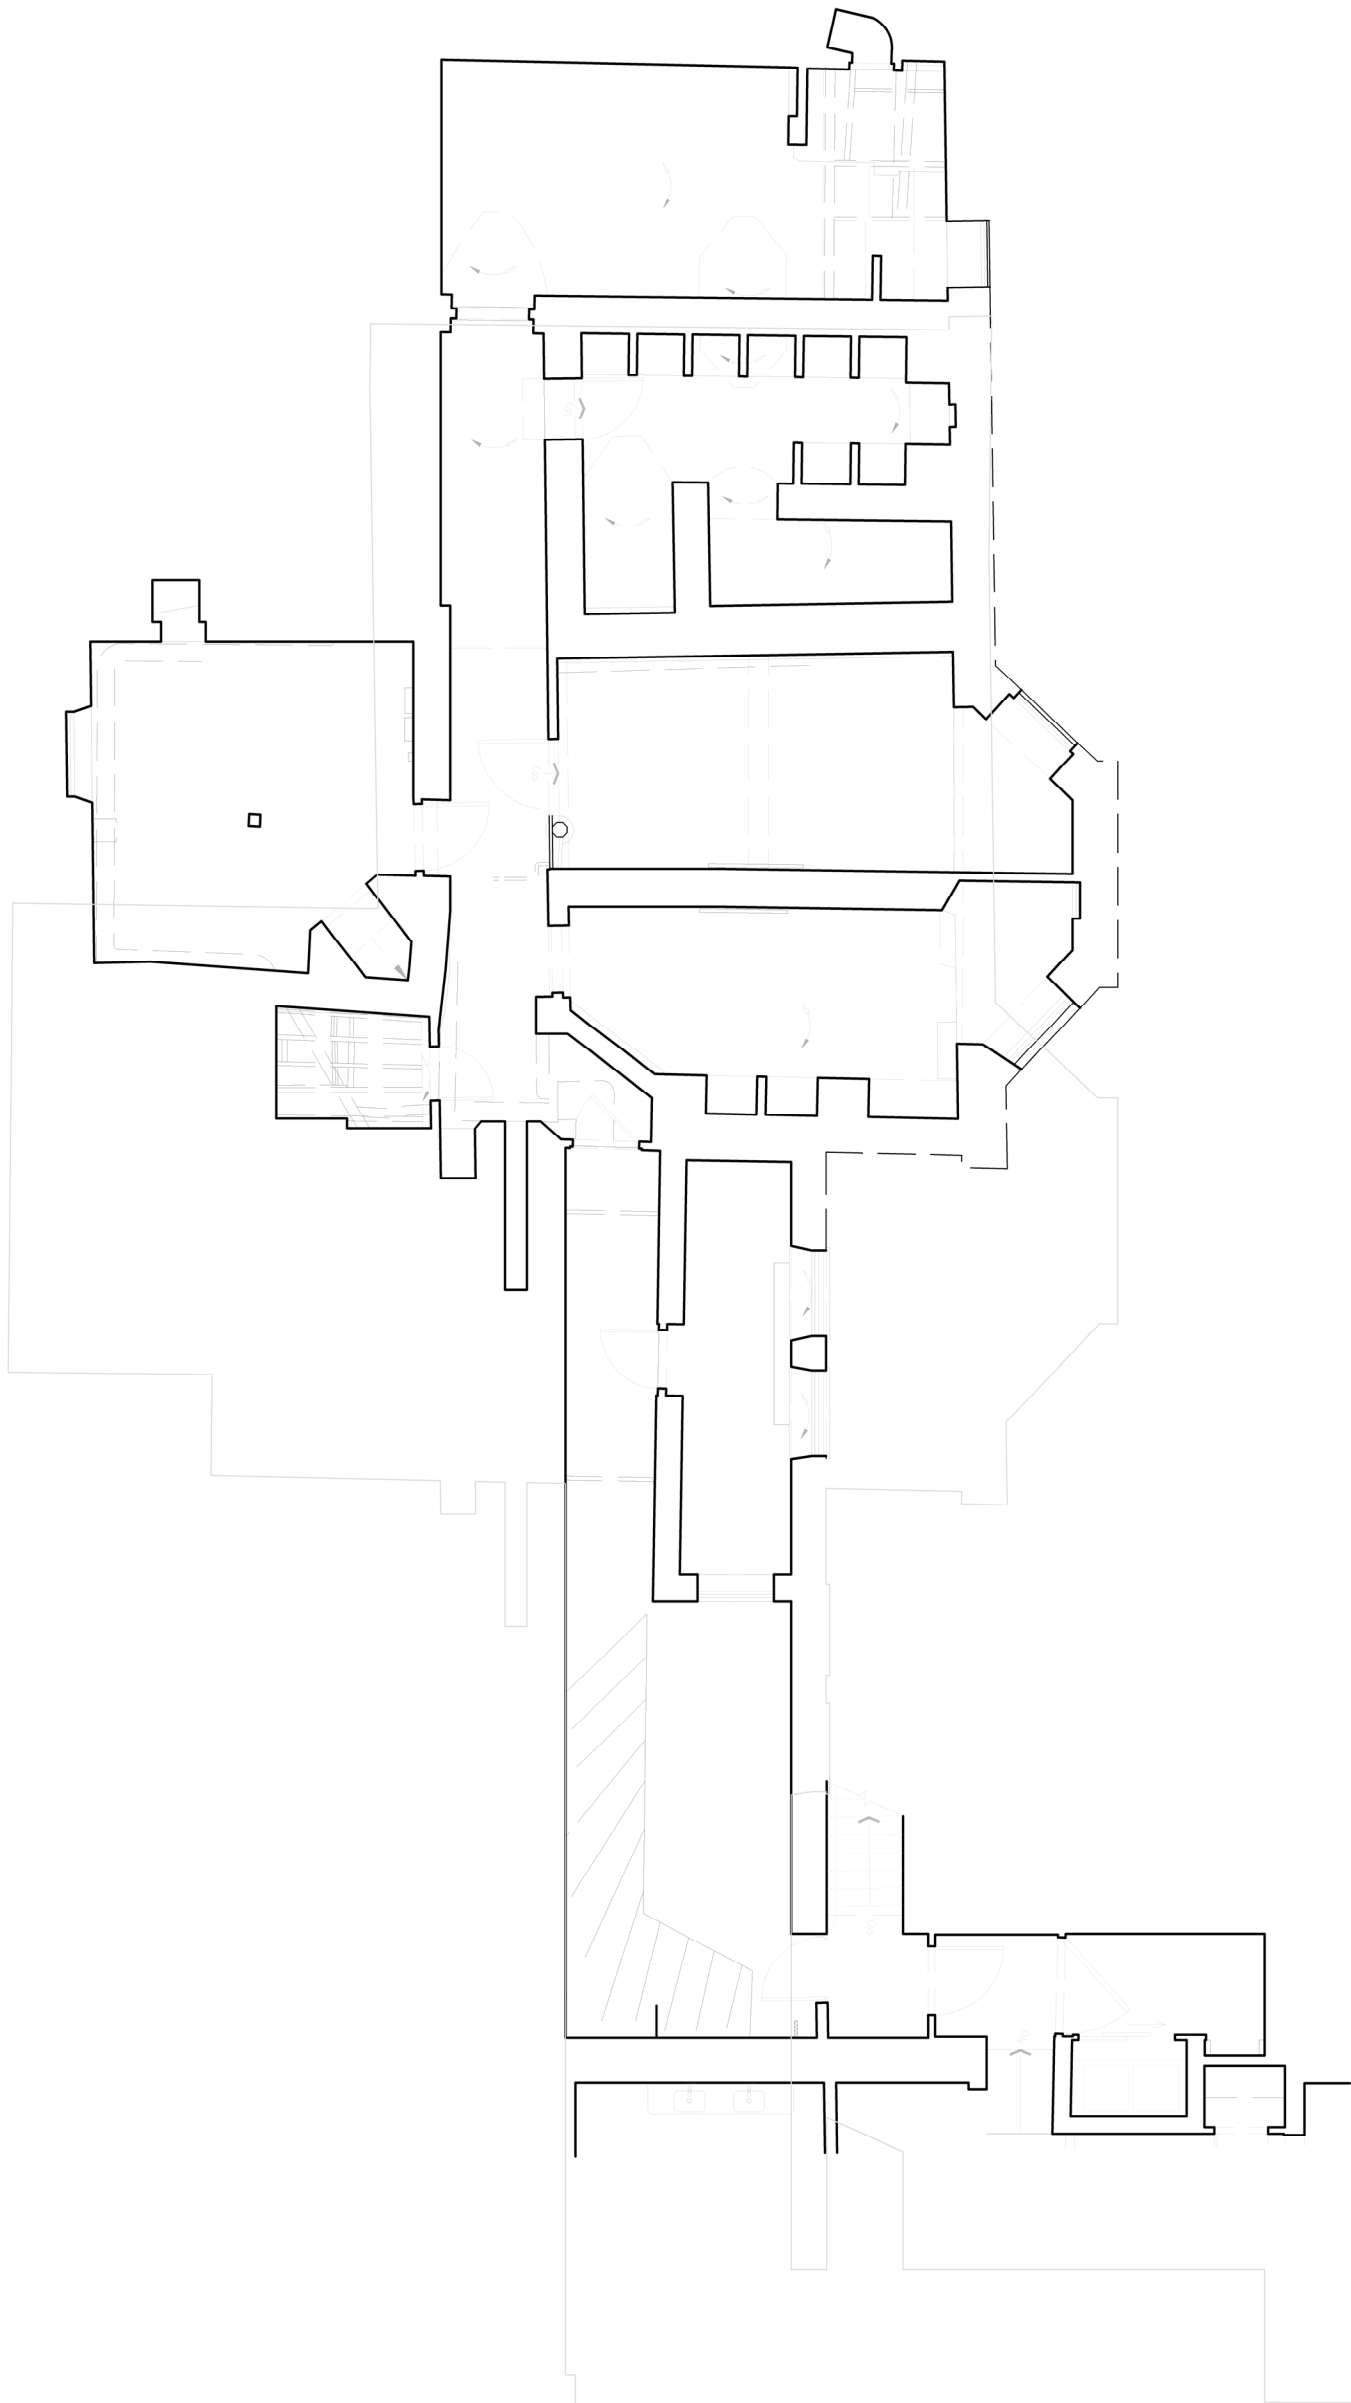


DO NOT SCALE OFF THIS DRAWING
DO NOT SUBSTITUTE ANY OF THE PRODUCTS
OR MATERIALS.

1. This is a planning drawing and is intended for this use only; it must not be used for construction.
2. All dimensions are in MM and should be checked on site prior to commencement of work; do not scale off this drawing.
3. This drawing is to be read in conjunction with all other relevant information.
3. Discrepancies between drawings and information to be referred to Architect without delay.

Please also refer to the following drawing sets:

- [01]-MB-DR-A-02023 - Demolitions
- [02]-MB-DR-A-12023 - GA Plans
- [30]-MB-DR-A-02023 - Phasing

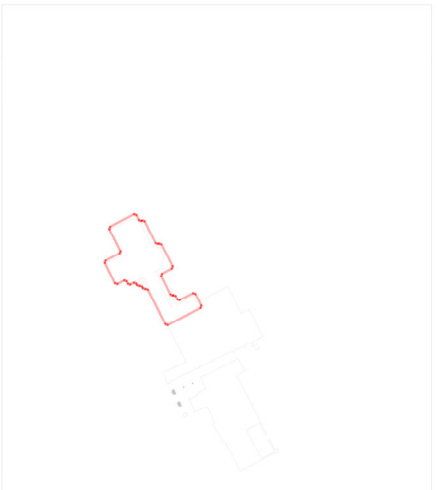

P02	KPT Preliminary Issue	28.06.24
P01	Initial Issue	30.04.24
Revision	Description	Date



K AY PILSBURY THOMAS ARCHITECTS
SCABAL SAFRA SAFRON WALDEN ESSEX TO GO
HONEYLANDS RADWINTER SAFRON WALDEN ESSEX
CB10 2JY 01799 599208 | info@kpt.co.uk | kpt.co.uk

Client
The Door UK Ltd

Project
**Temple Dinsley
Preston, Hitchin,
Hertfordshire, SG4 7RT**

Drawing title
**Proposed GA Plans:
Main Building:
Level B1: Old House**
Purpose of Issue
Planning

Job no. Status Scale @ A2
641 SO 1:100

Drawn by Checked by
RH -

Date Revision
29.04.24 P02

Drawing number
641-KS-03-MB-DR-A-12023

Continued on
03-MB-DR-A-12010

Continued on
03-MB-DR-A-12032