


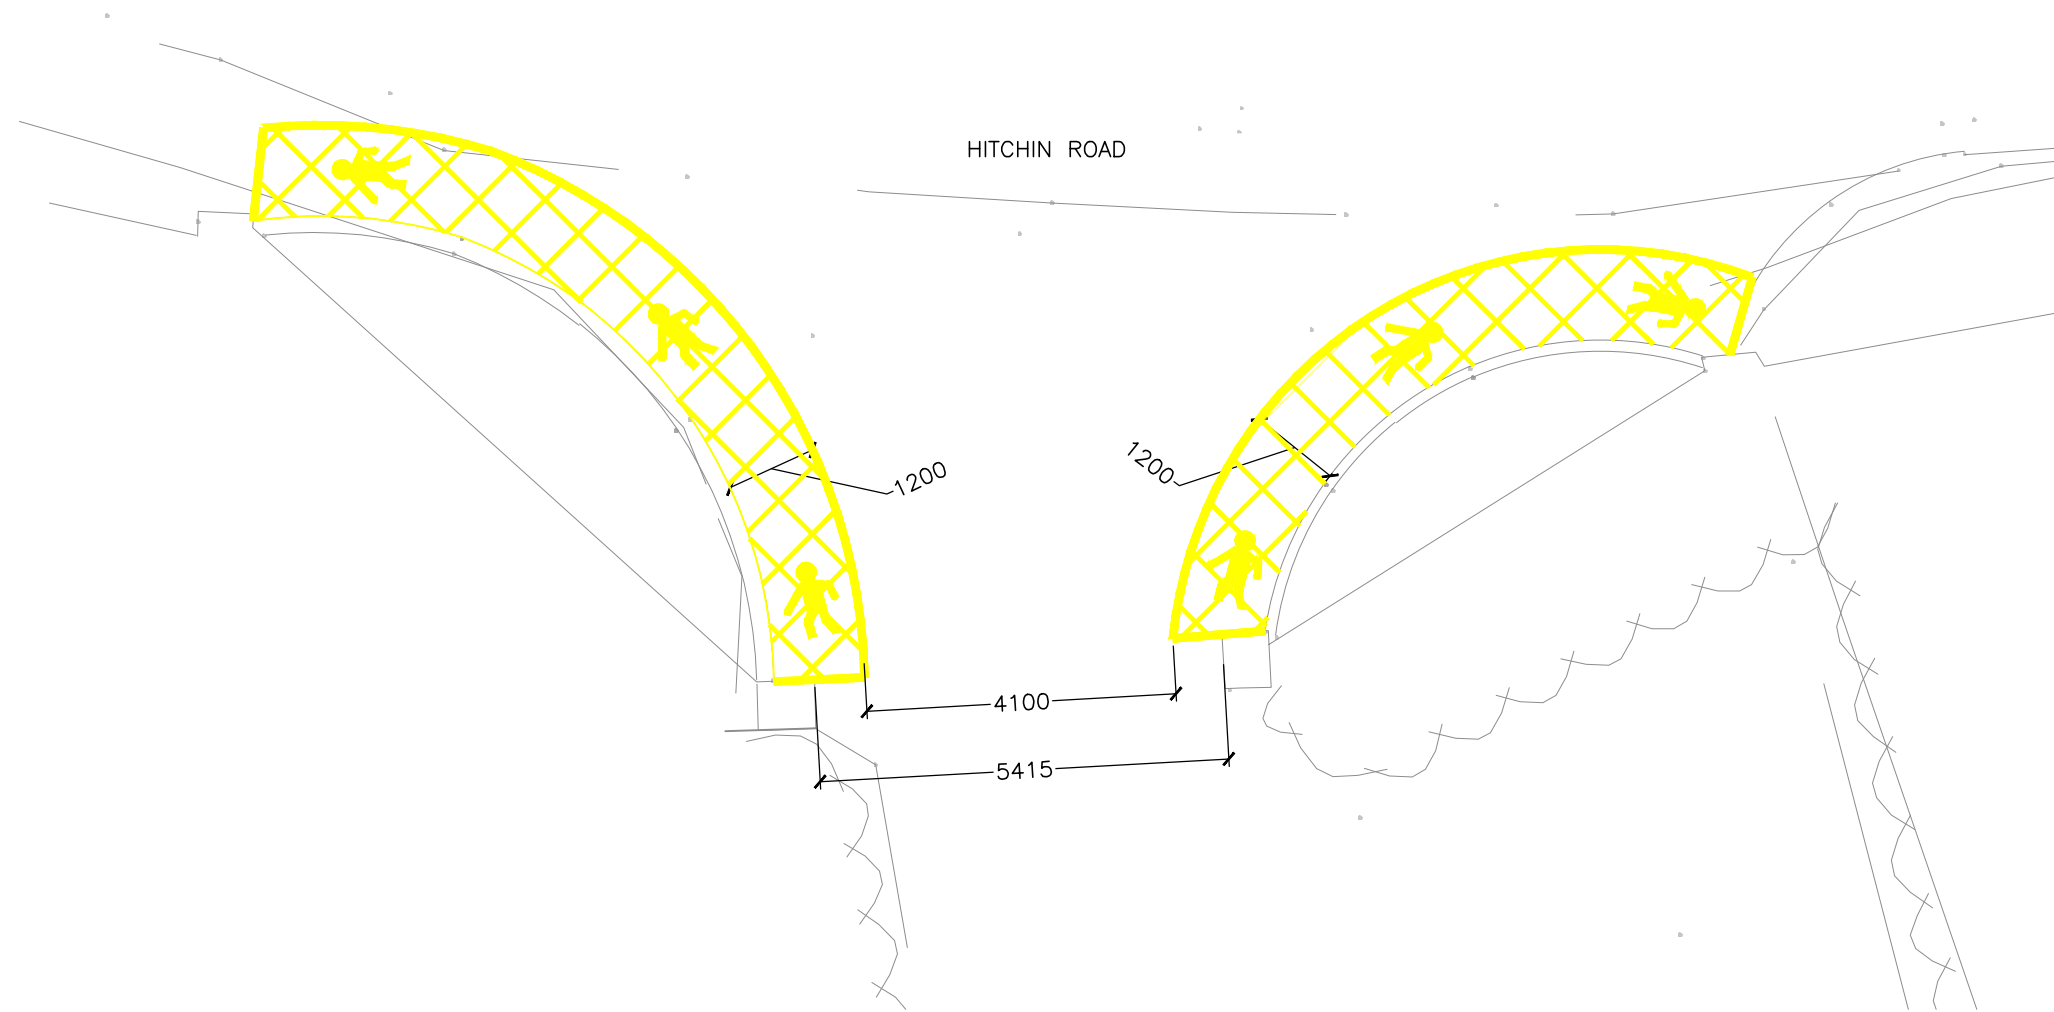

PEDESTRIAN FOOTPATH MARKINGS (1:100)



NOTES AND REVISIONS

All stated dimensions must be verified on site. Lobs Design must be advised of any discrepancies.
This drawing must be read together with the specification/Bill of Quantities and related drawings.

This drawing is for the purpose of obtaining Planning & Building Regulations Approval only. Should the contractor use them to build from then they assume full responsibility for the design.

REV	DESCRIPTION	DRWN	CHKD	DATE
-	-	-	-	-

Client
Highacre (Cambridge) Ltd
Land Adjacent to Gosmore Nursing Home, Hitchin Road, SG4 7QH

Project
Proposed New Terrace of 3 No. Two Bed Cottages

Drawing Title
Planning Condition 11
Hitchin Road
Pedestrian Footpath Markings

Scale As Shown	Date Feb 2024	Drawn KRL	Checked
Project No LD614A	Drawing No PC11.01	Revision	



Lobs Design
Architectural Services
Devonshire B.C.
Works Road,
Letchworth Garden City
Hertfordshire, SG6 1GJ
T: 01462 488212
M: 07960 006077
E: info@lobs-design.co.uk