
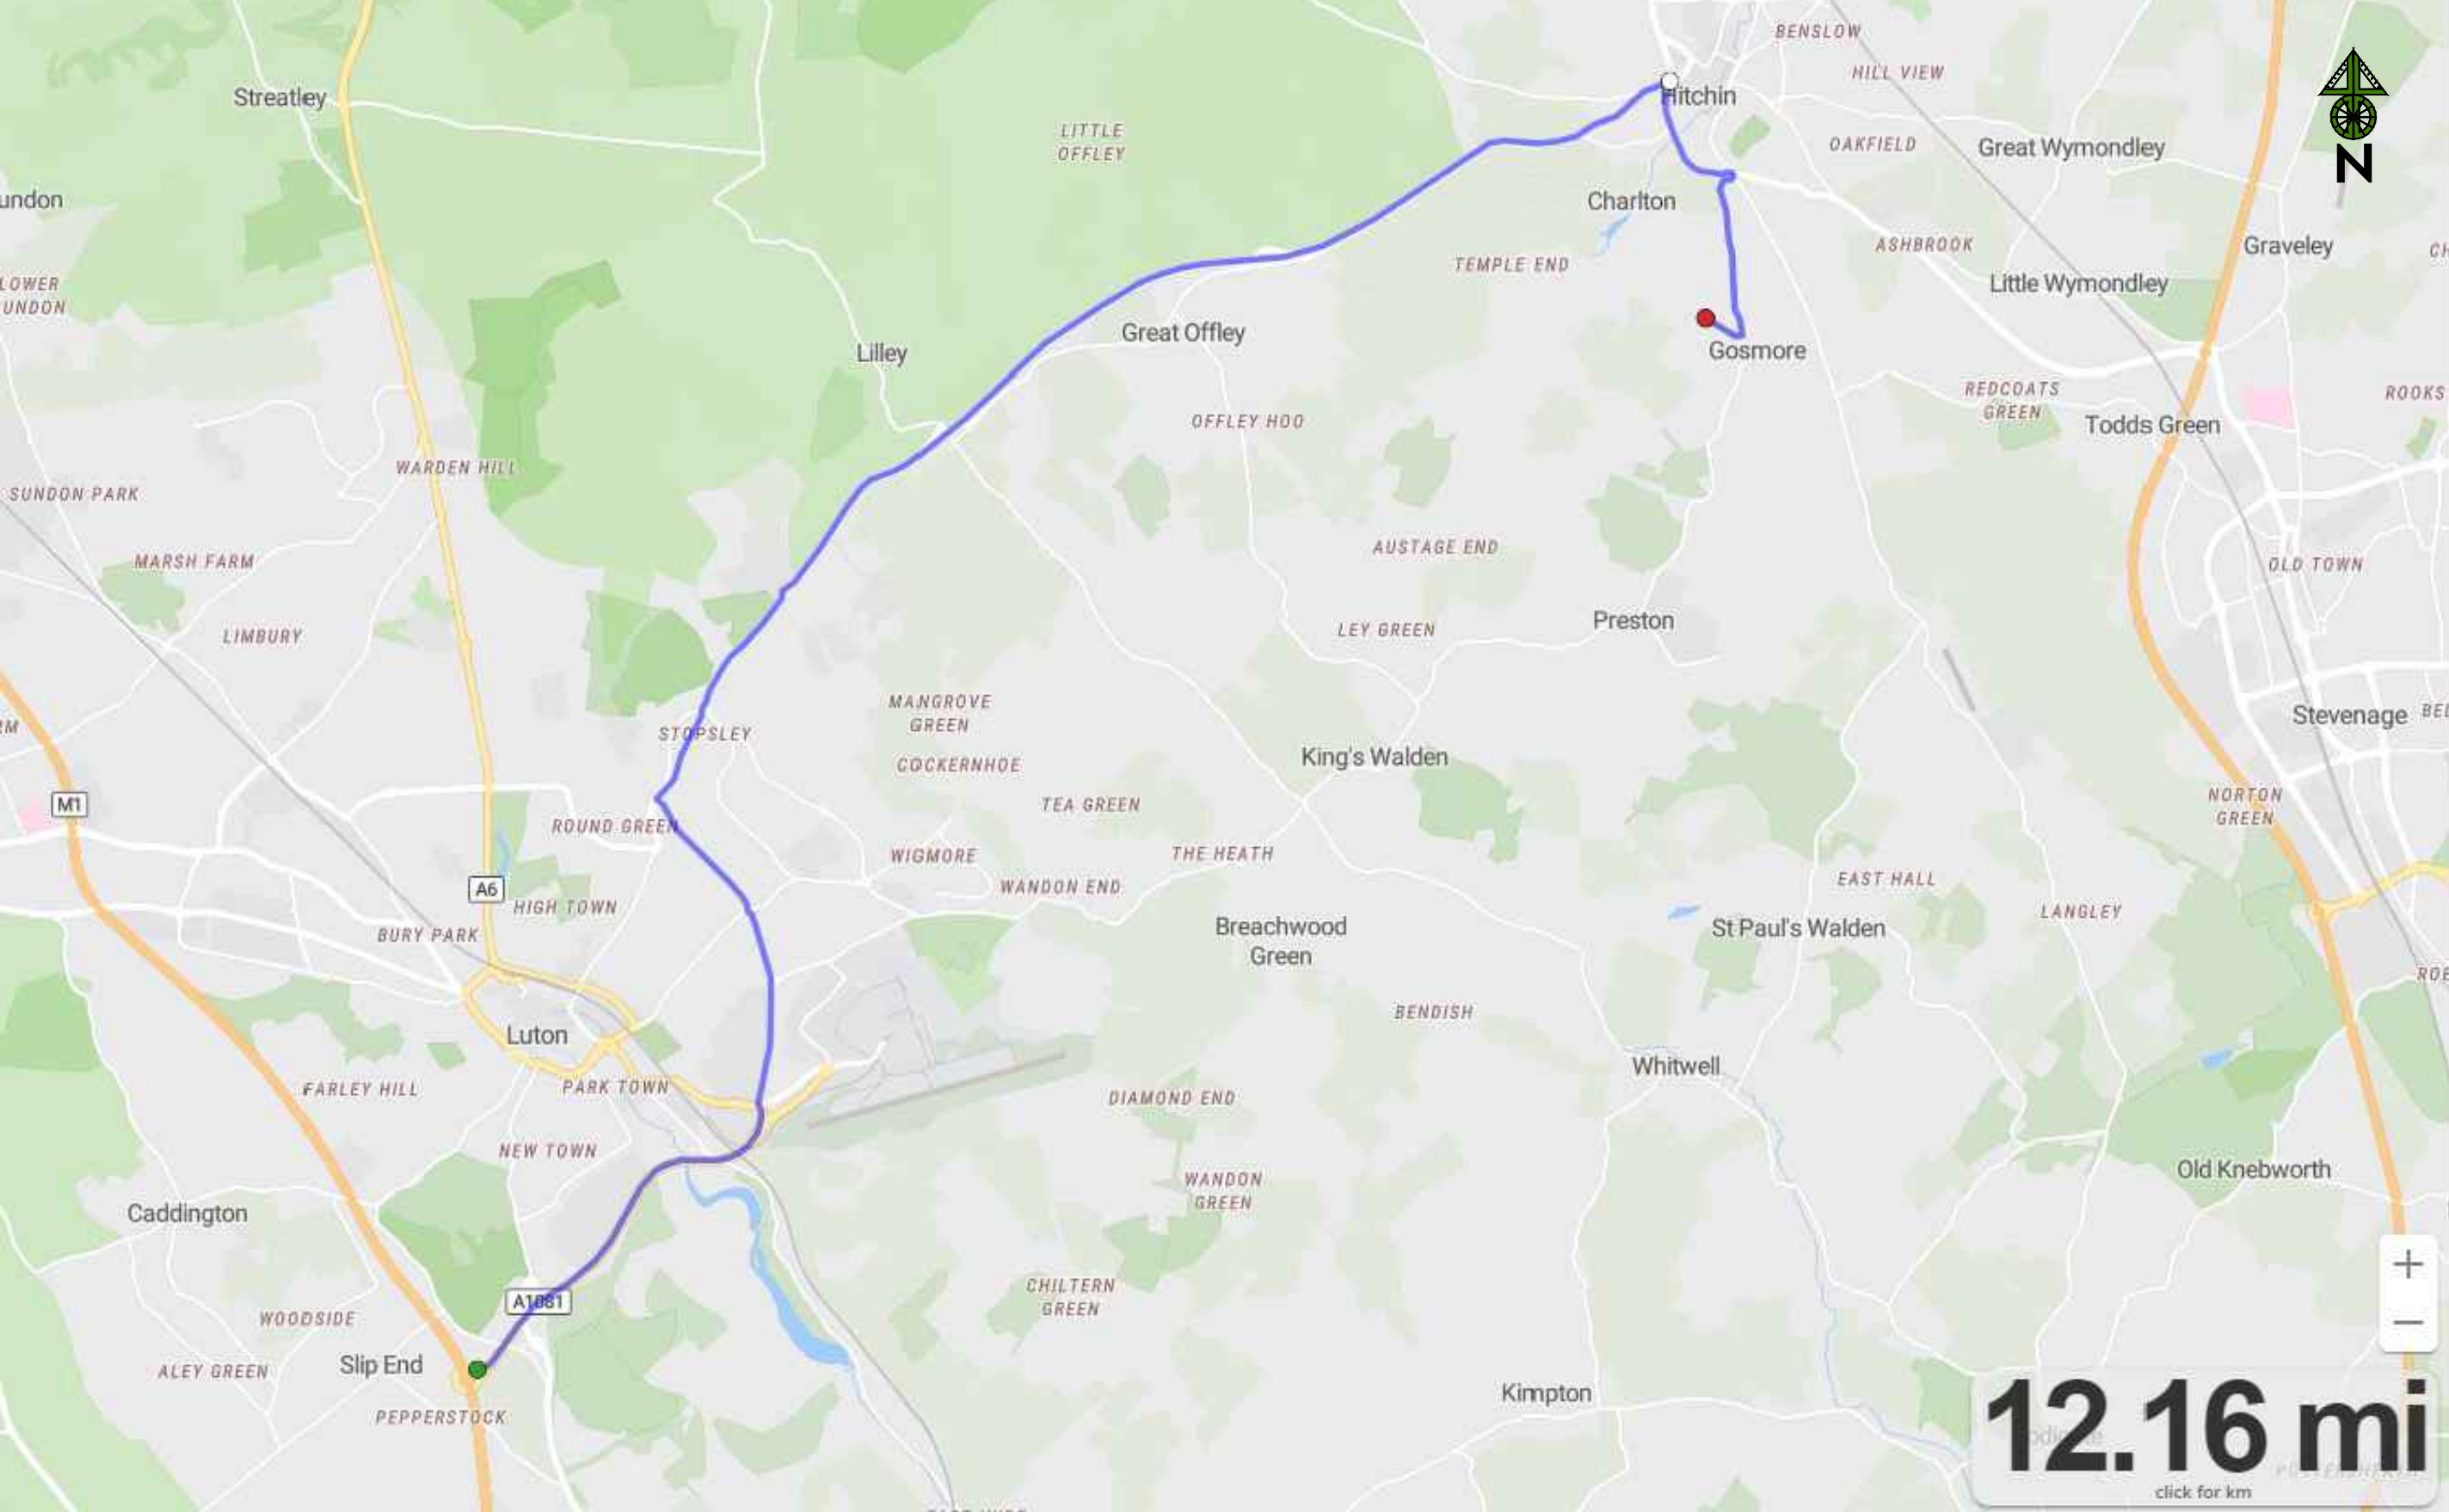


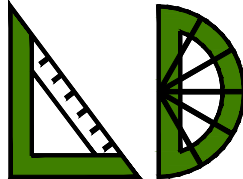

LOGISTICS PLAN M1(J10) TO SITE

NOTES AND REVISIONS All stated dimensions must be verified on site. Lobs Design must be advised of any discrepancies. This drawing must be read together with the specification/Bill of Quantities and related drawings. This drawing is for the purpose of obtaining Planning & Building Regulations Approval only. Should the contractor use them to build from then they assume full responsibility for the design.						Client Highacre (Cambridge) Ltd Land Adjacent to Gosmore Nursing Home, Hitchin Road, SG4 7QH Project Proposed New Terrace of 3 No. Two Bed Cottages	Drawing Title Logistics Plan M1(J10) to Site Maydencroft Lane SG4 7QH				 Lobs Design Architectural Services Devonshire B.C. Works Road, Letchworth Garden City Hertfordshire, SG6 1GJ T: 01462 488212 M: 07960 006077 E: info@lobs-design.co.uk 
	-	-	-	-			Scale	Date	Drawn	Checked	
							As Shown	May 2024	ipl		
							Project No	Drawing No	Revision		
							LD614A	CMP01			
REV	DESCRIPTION	DRWN	CHKD	DATE							