
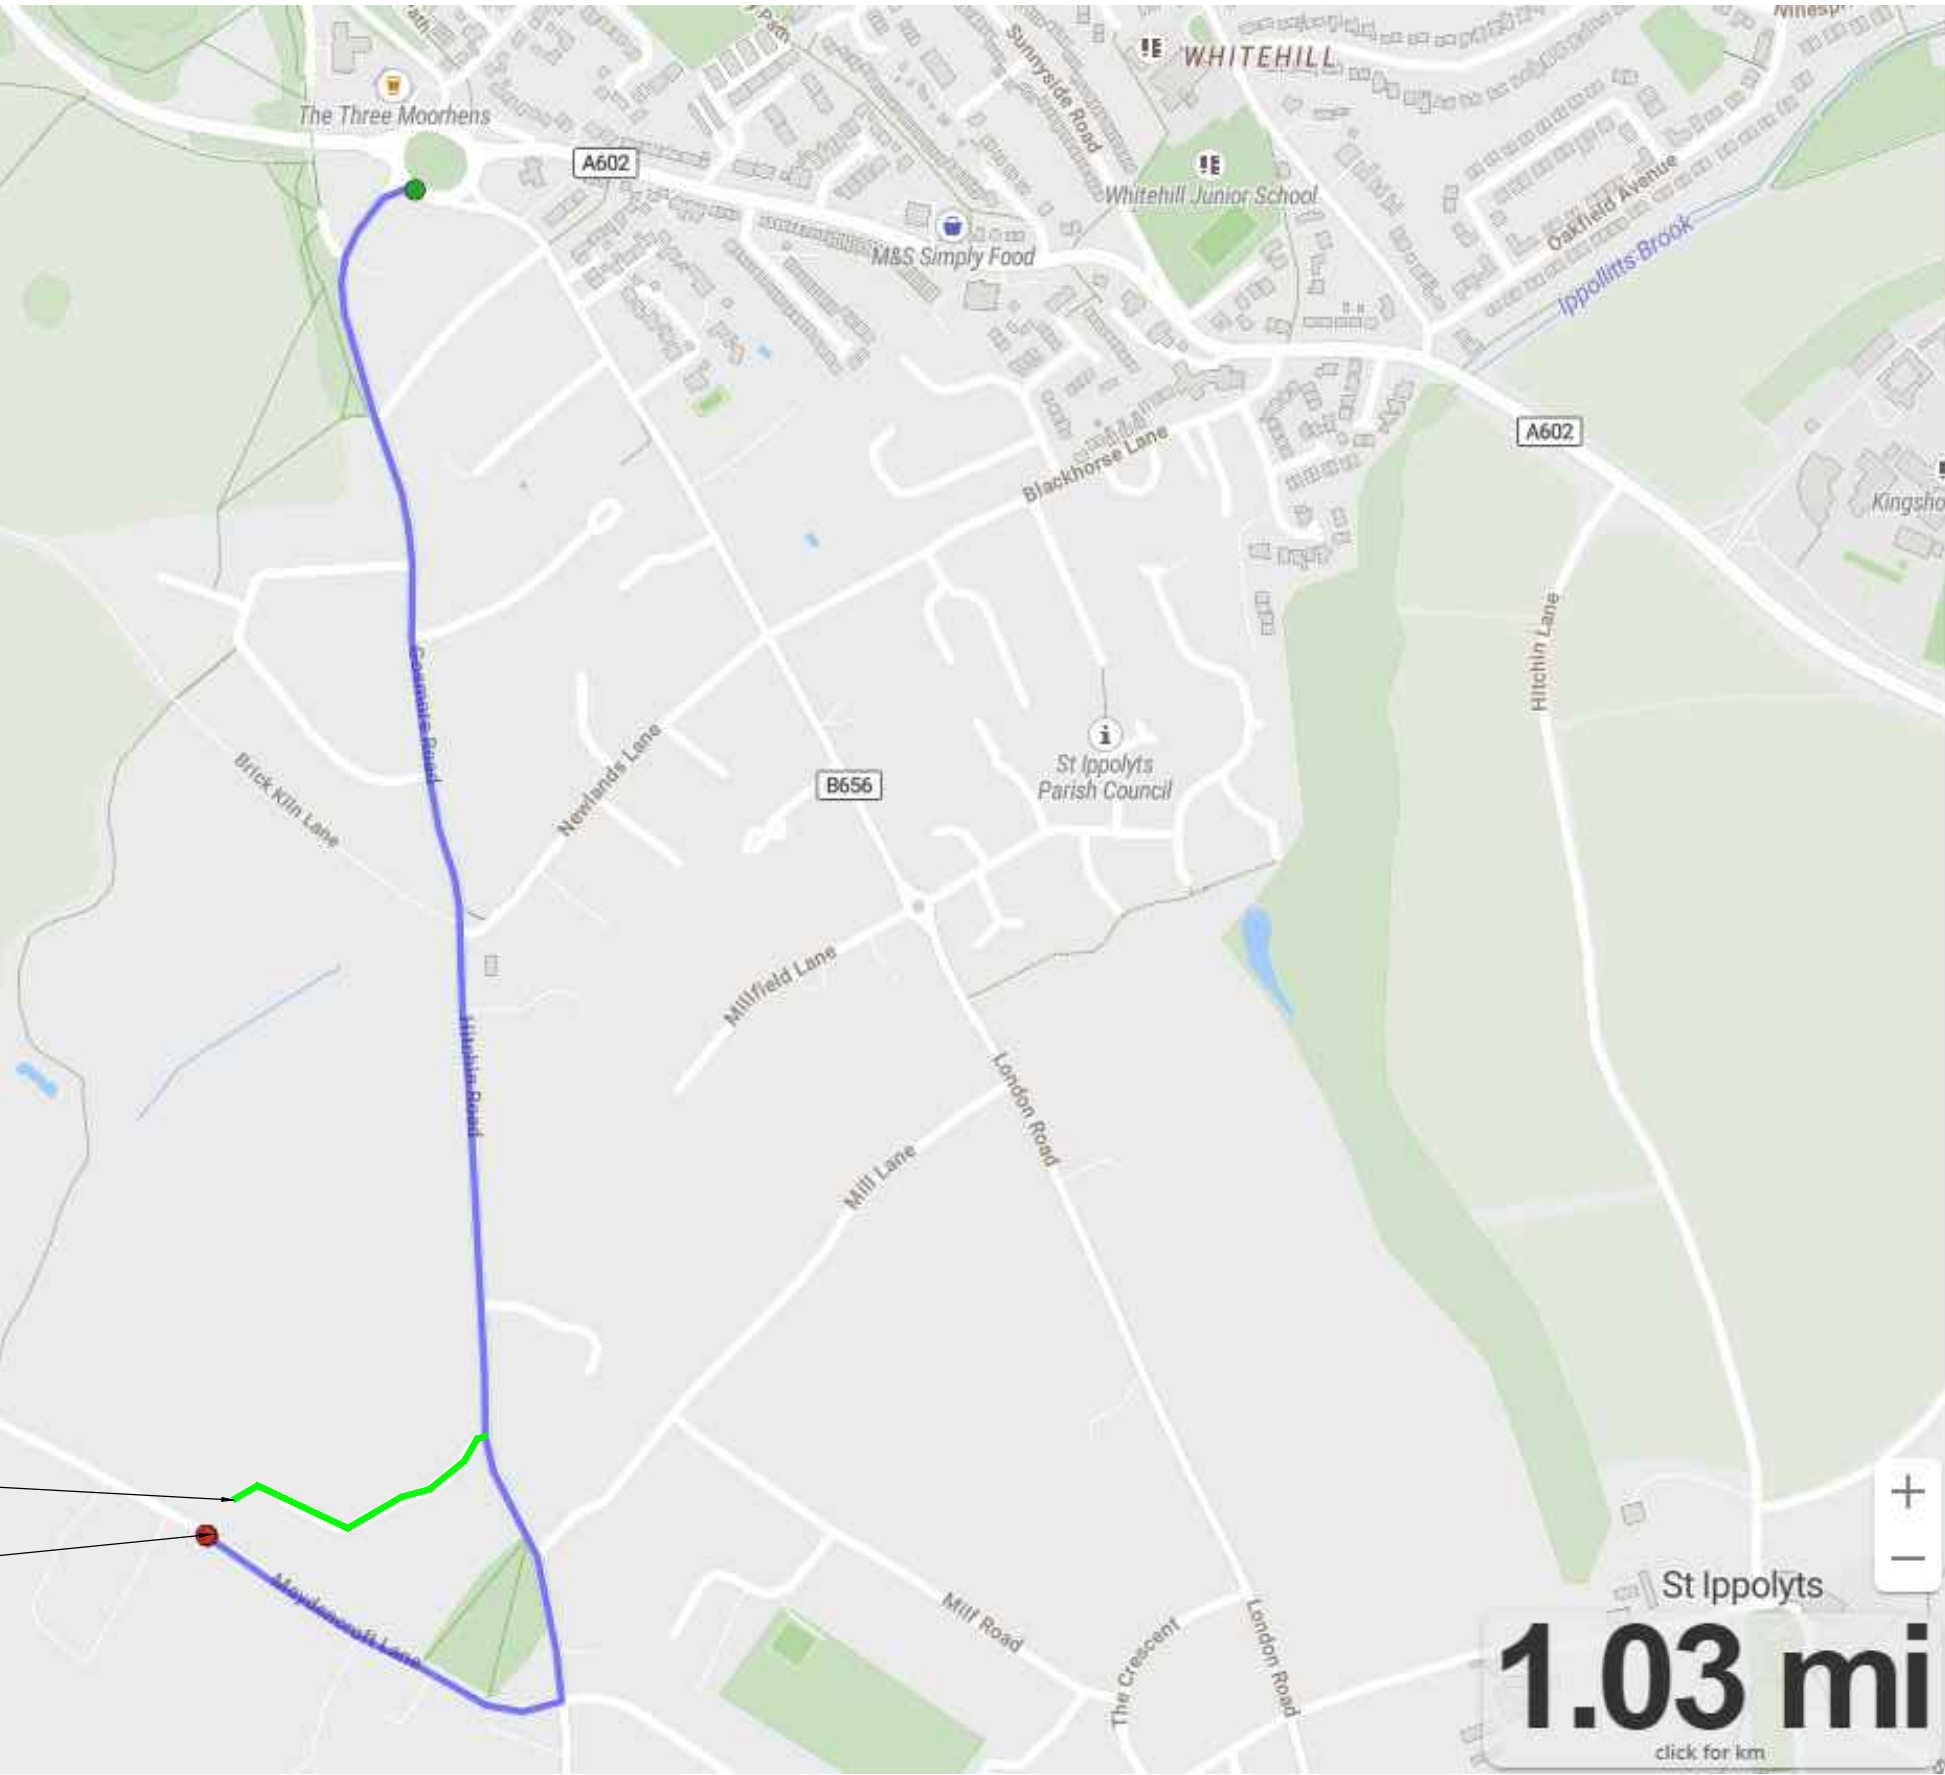


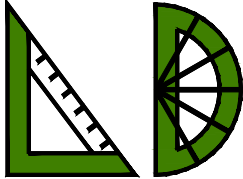

SITE OPERATIVES ACCESS

PLANT & DELIVERIES ACCESS

LOCAL APPROACH FROM A602 TO SITE

NOTES AND REVISIONS All stated dimensions must be verified on site. Lobs Design must be advised of any discrepancies. This drawing must be read together with the specification/Bill of Quantities and related drawings. This drawing is for the purpose of obtaining Planning & Building Regulations Approval only. Should the contractor use them to build from then they assume full responsibility for the design.			NOTE THAT THE CLIENT HAS RIGHT OF WAY ALONG THE NURSING HOME ACCESS ROAD			Client Highacre (Cambridge) Ltd Land Adjacent to Gosmore Nursing Home, Hitchin Road, SG4 7QH		Drawing Title Logistics Plan Local Approach to Site Maydencroft Lane SG4 7QH				 LGCHF Garden City Heritage Awards Winning Designer	Lobs Design Architectural Services Devonshire B.C. Works Road, Letchworth Garden City Hertfordshire, SG6 1GJ T: 01462 488212 M: 07960 006077 E: info@lobs-design.co.uk
REV	DESCRIPTION	DRWN	CHKD	DATE	Project Proposed New Terrace of 3 No. Two Bed Cottages		Scale As Shown	Date May 2024	Drawn ipl	Checked	Project No LD614A	Drawing No CMP03	Revision