
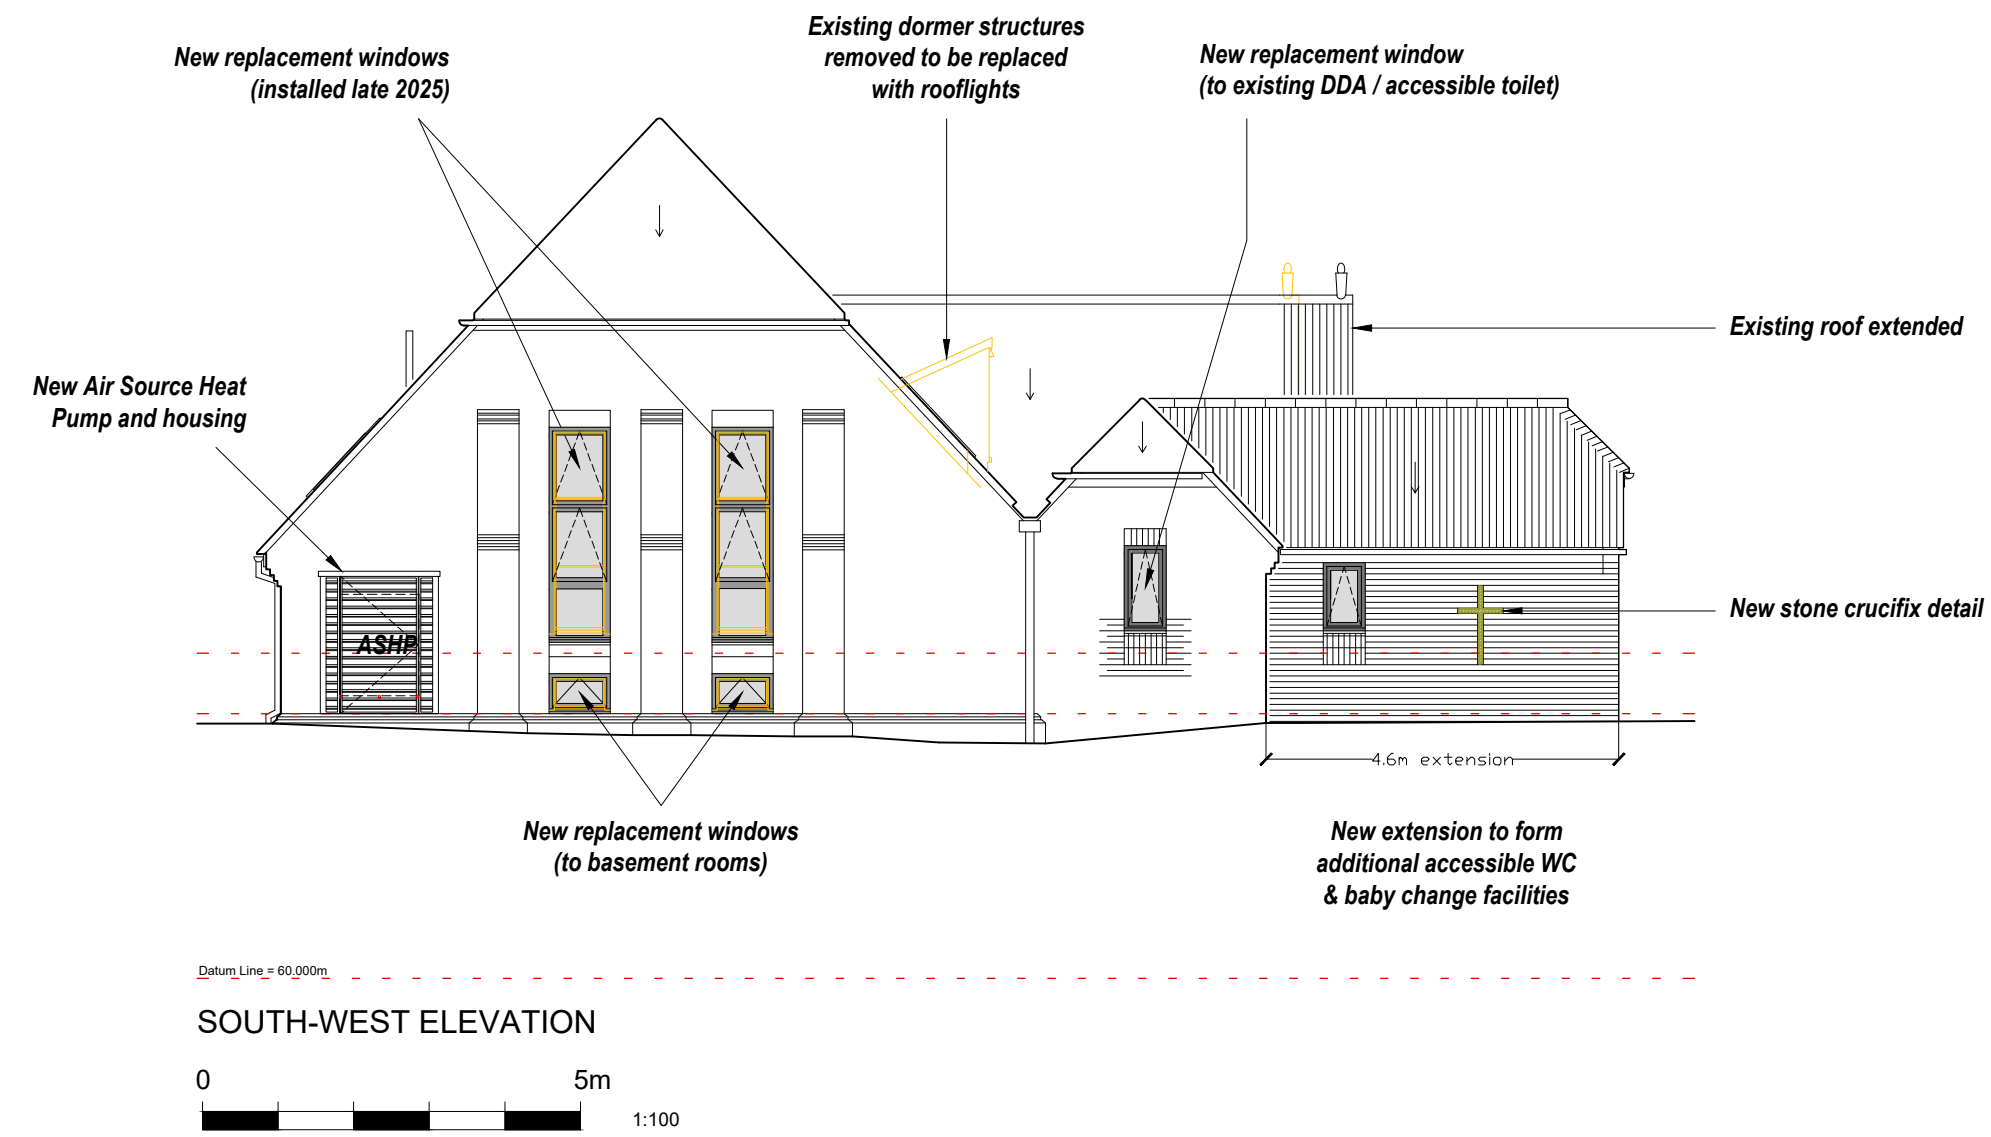
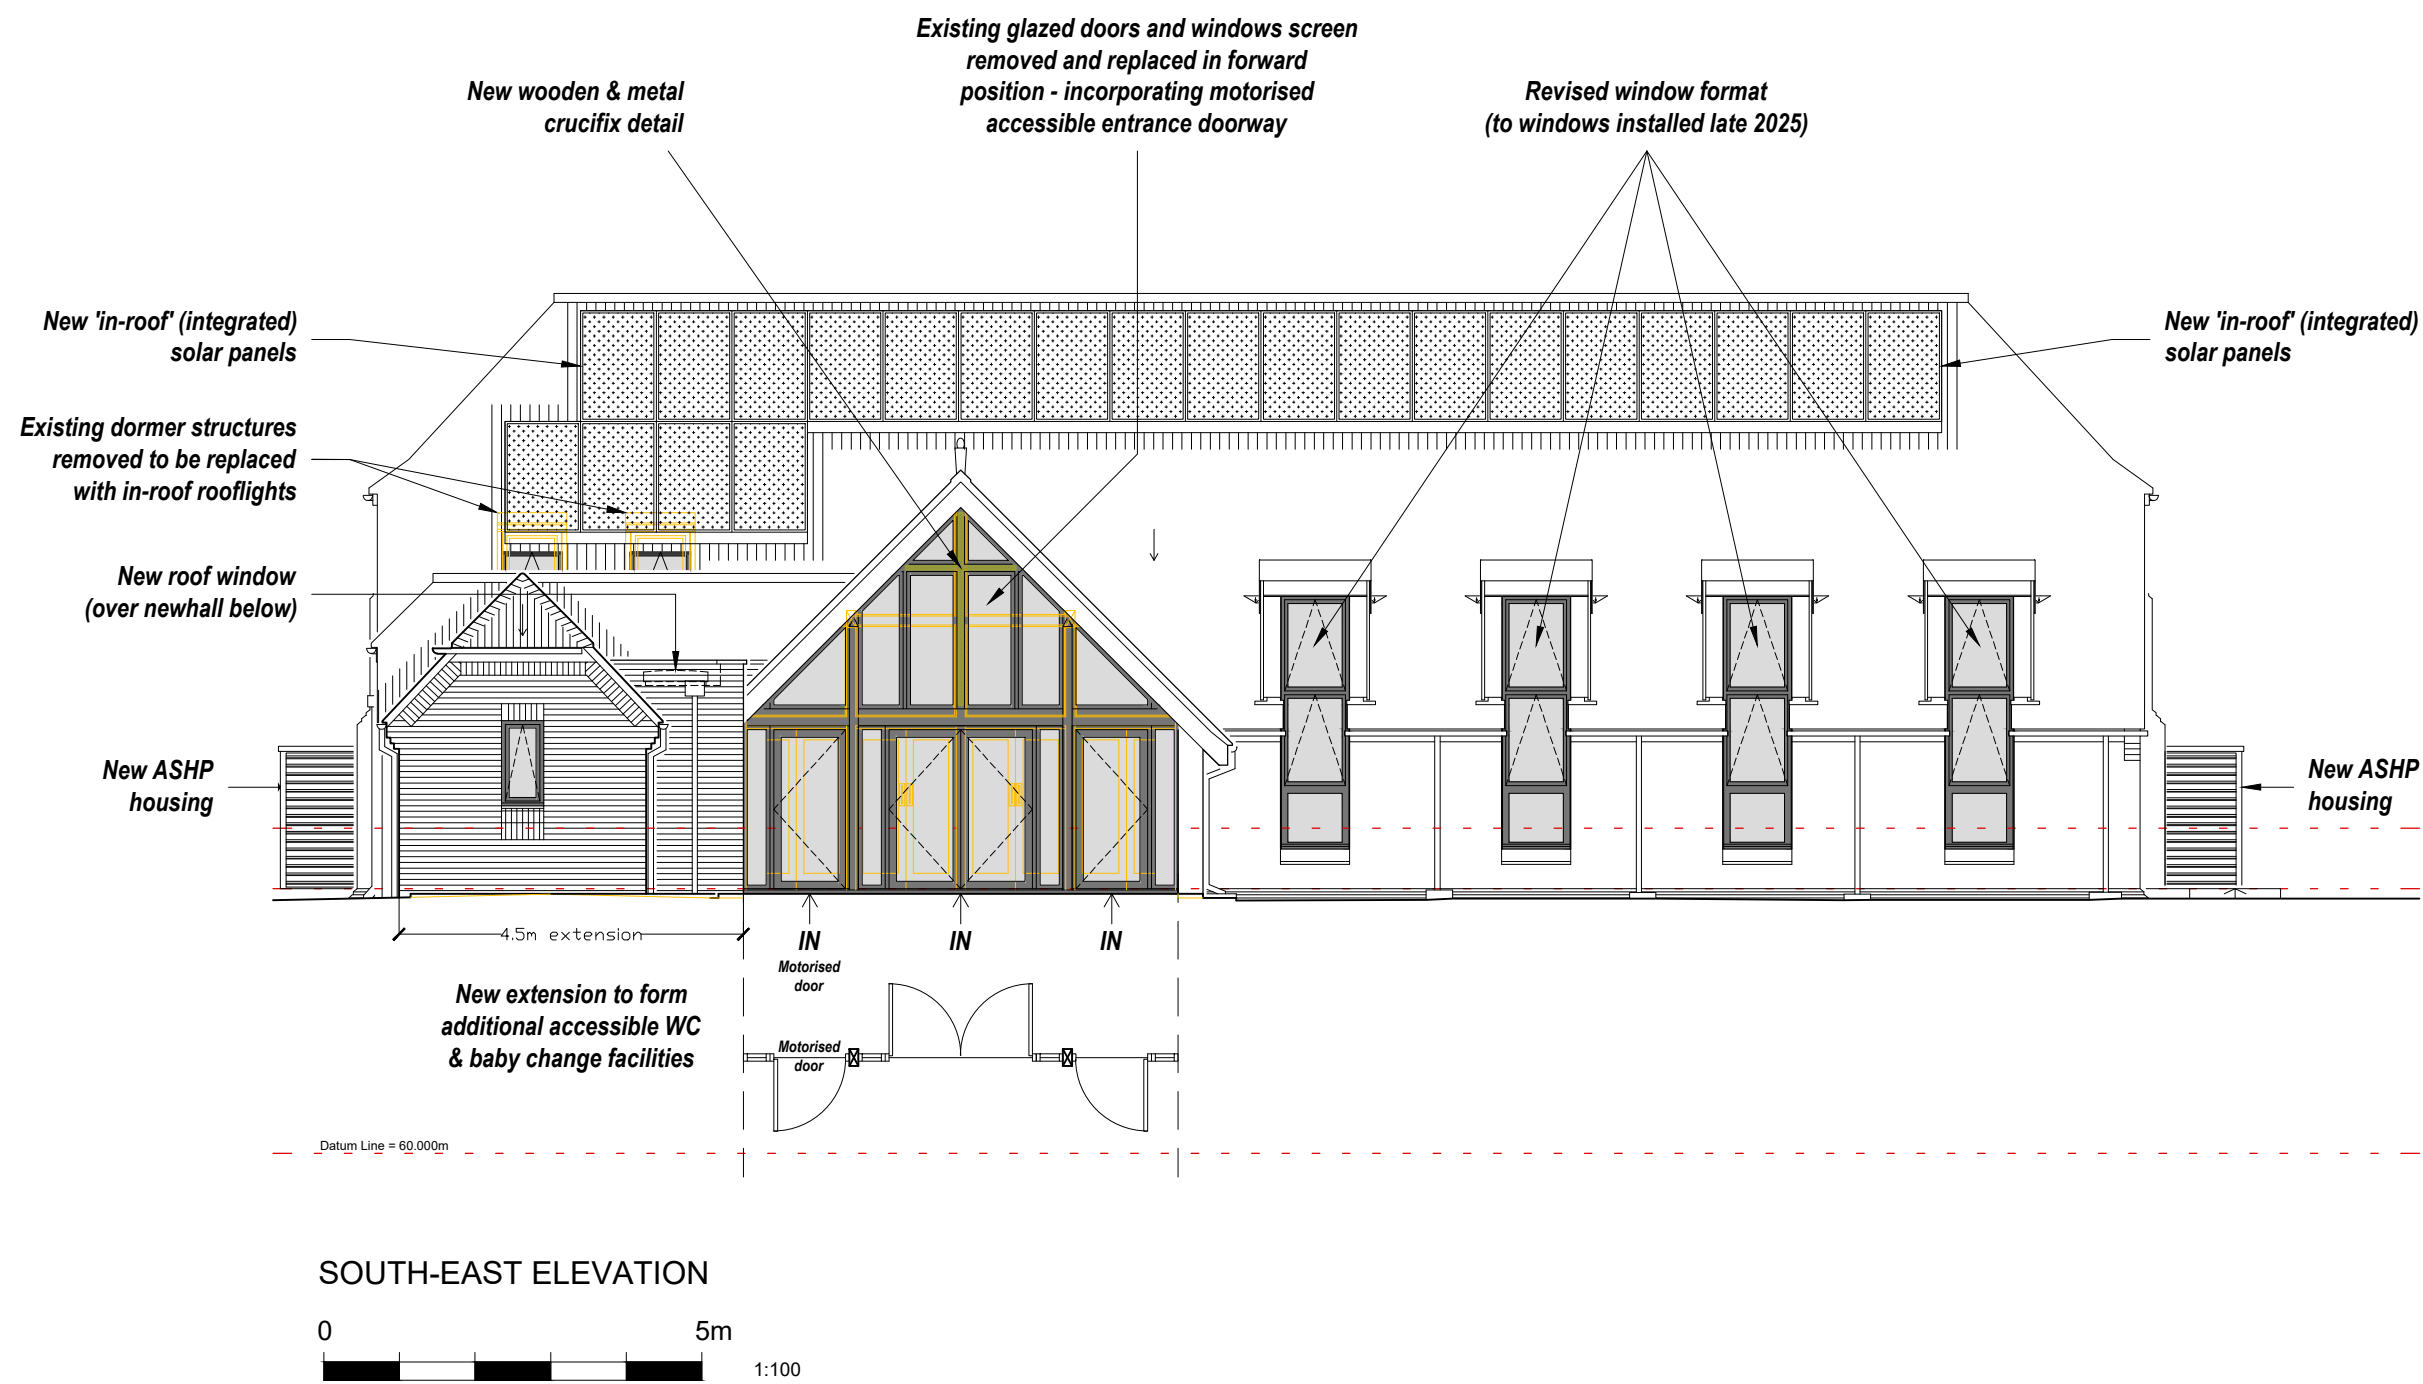
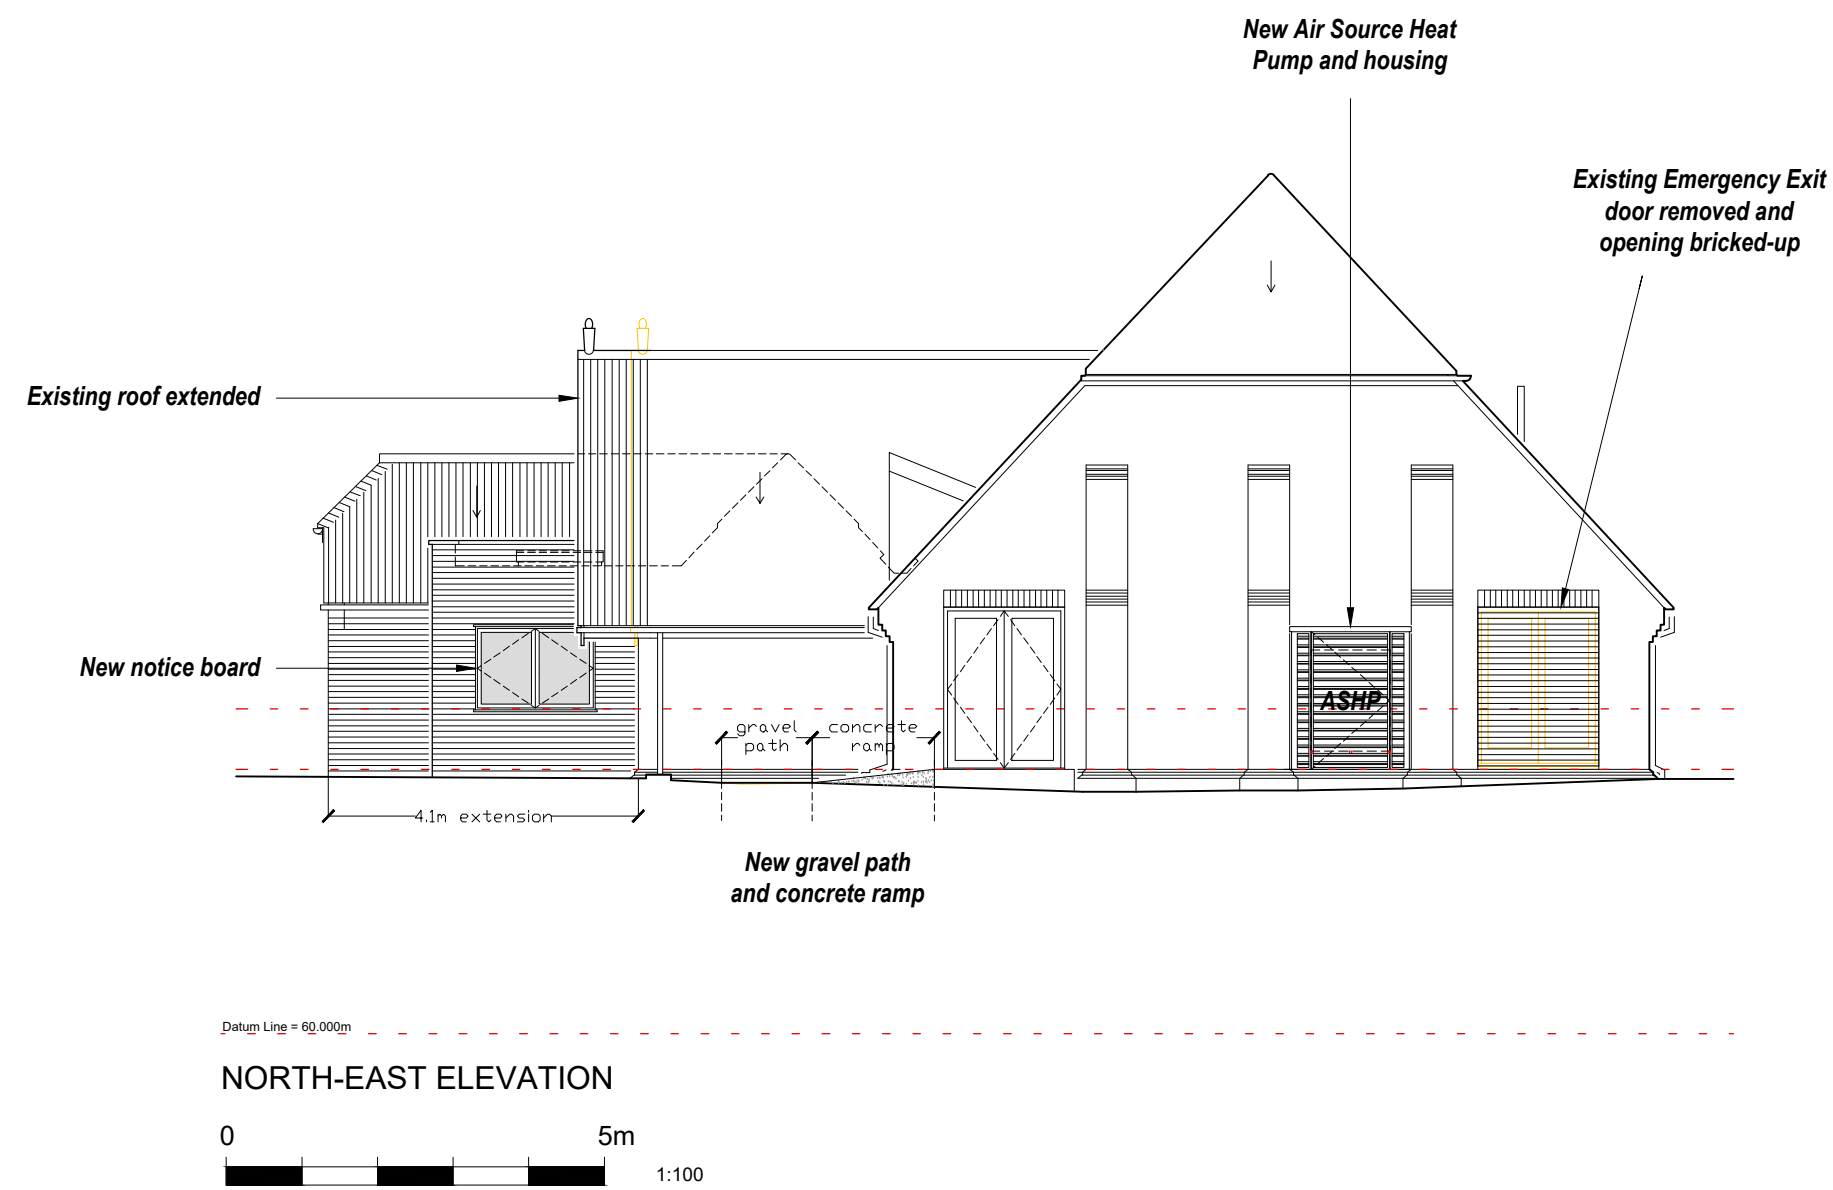


- GENERAL NOTES:
1. THIS DRAWING IS COPYRIGHT.
 2. USE FIGURED DIMENSIONS ONLY.
 3. All dimensions and levels to be checked on site by contractor prior to commencing works or off-site fabrication.
 4. Any discrepancies to be brought to the attention of the Architect prior to commencing work on site.

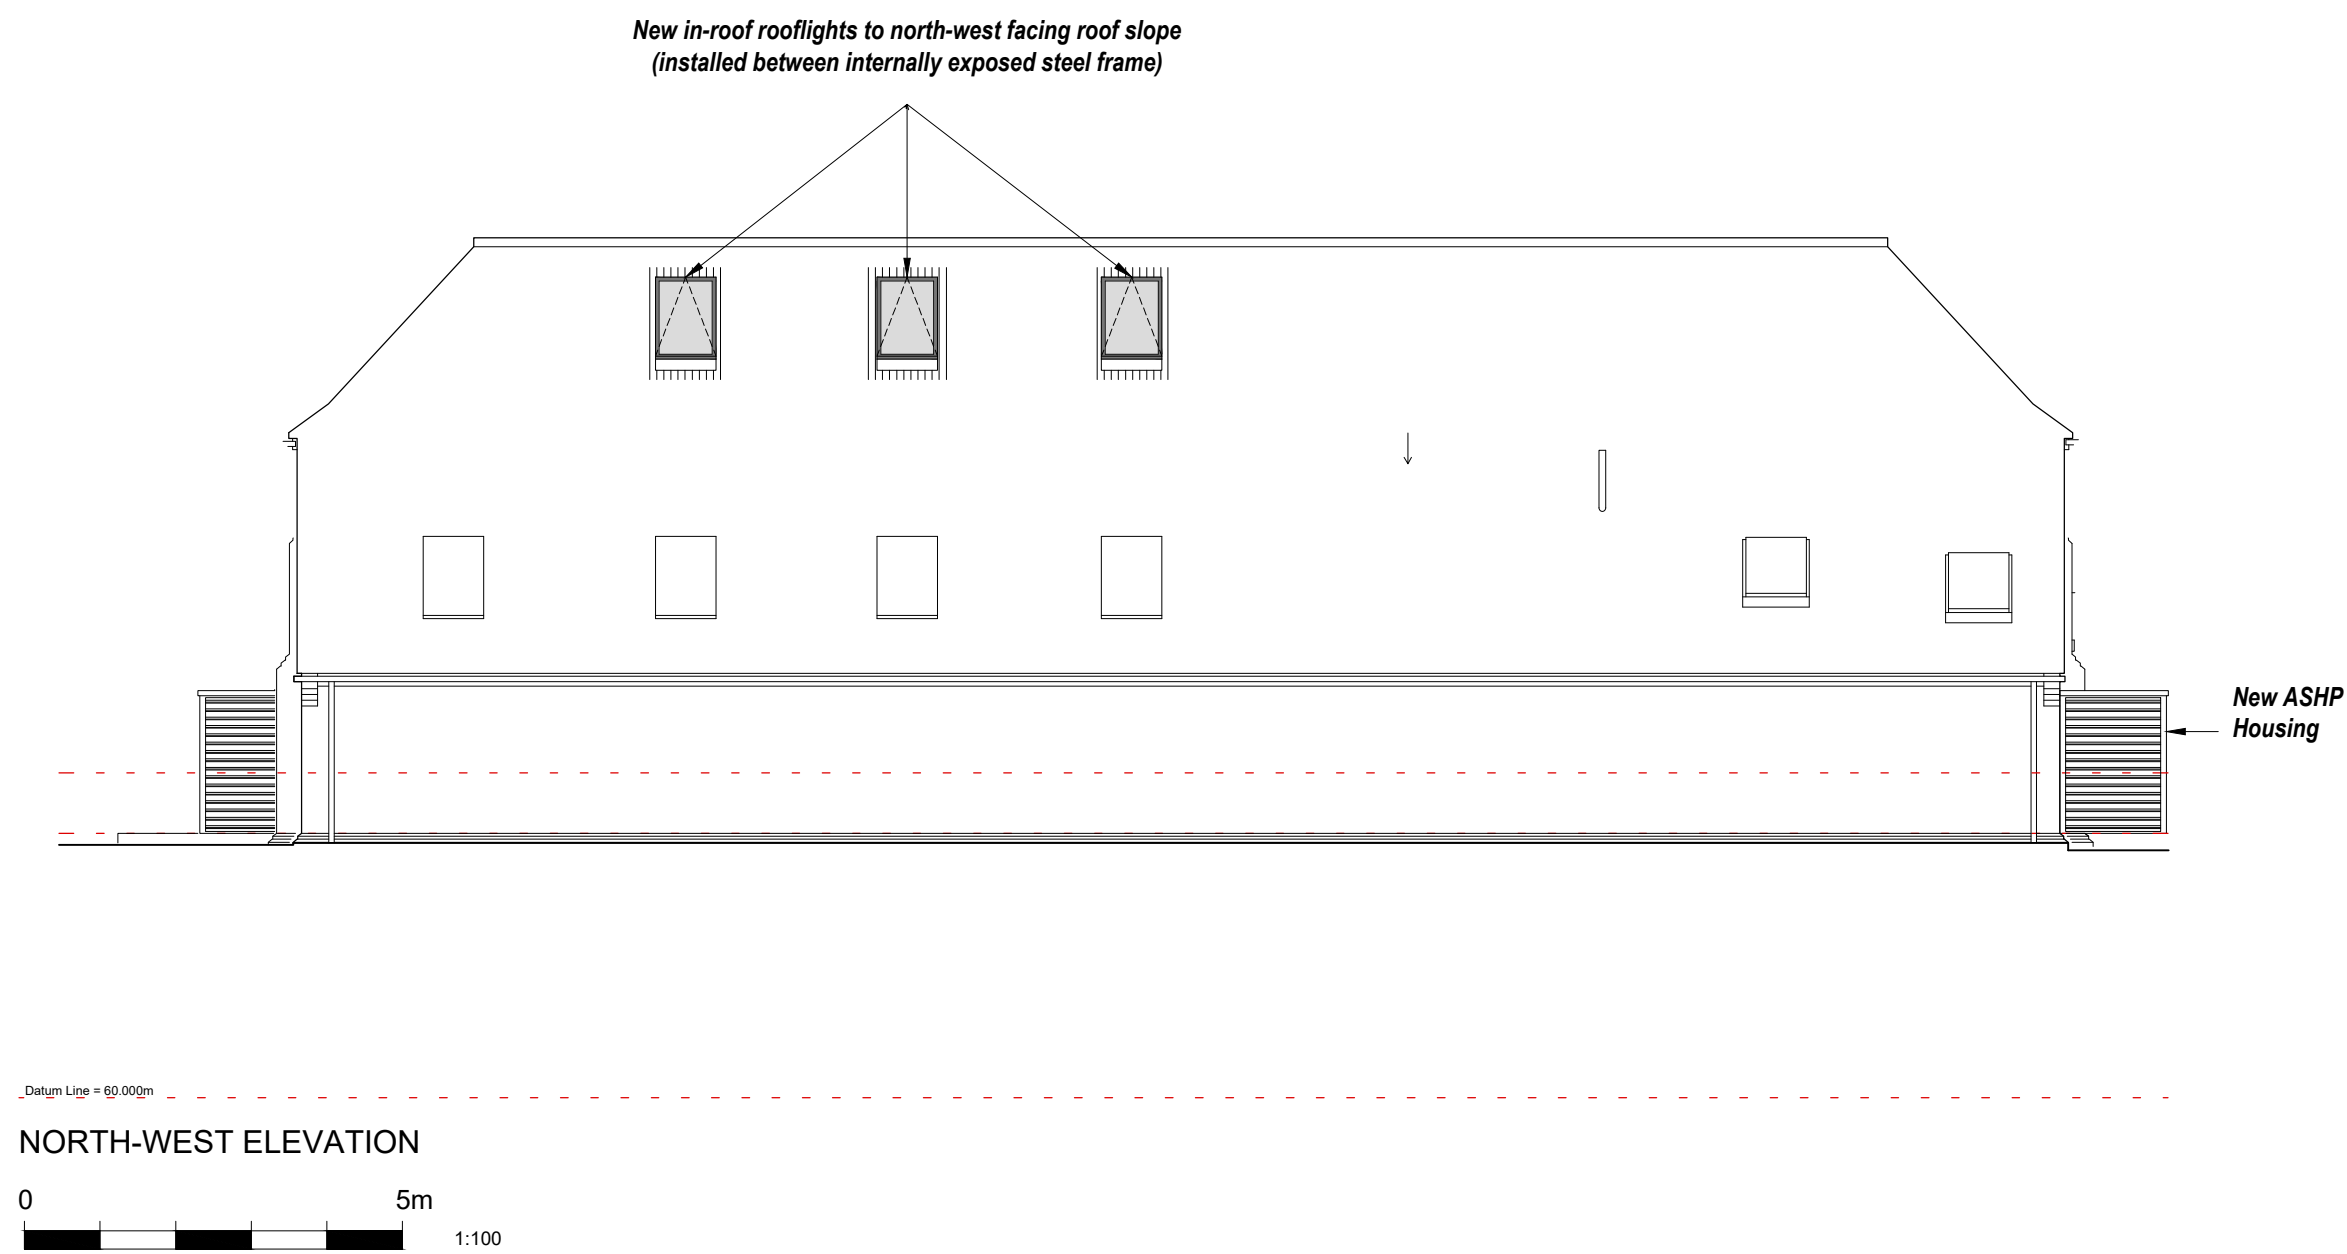

H	16/04/26	Revised/additional labelling
G	26/02/26	Revised labelling
F	23/01/26	General revisions
E	24/11/25	Addition of heat pump
D	10/10/25	Addition of heat pump
C	23/09/25	Revised PV layout plan
B	25/07/25	General revisions
A	04/07/25	General revisions
Rev.	Date	Amendment

Refurbishment & Extension Proposals

Church Hall, St Mary's Church, Church St, Baldock, SG7 5AE

on behalf of
Mr C. Barker

Drawing Title

Proposed Elevation Drawings

Tom Cross
Architectural Design & Landscape

Granary Loft Mill Road Wimbleth Saffron Walden Essex CB10 2XD
Mob: 07507 972482 Email: tomcharlescros@outlook.com

Drawing No: 24BAL202

Revision H

Scale: A1 @ 1:100

Date: April 26

PLANNING

THIS DRAWING MUST NOT BE REPRODUCED WHOLLY OR IN PART WITHOUT PRIOR PERMISSION @ TOM CROSS