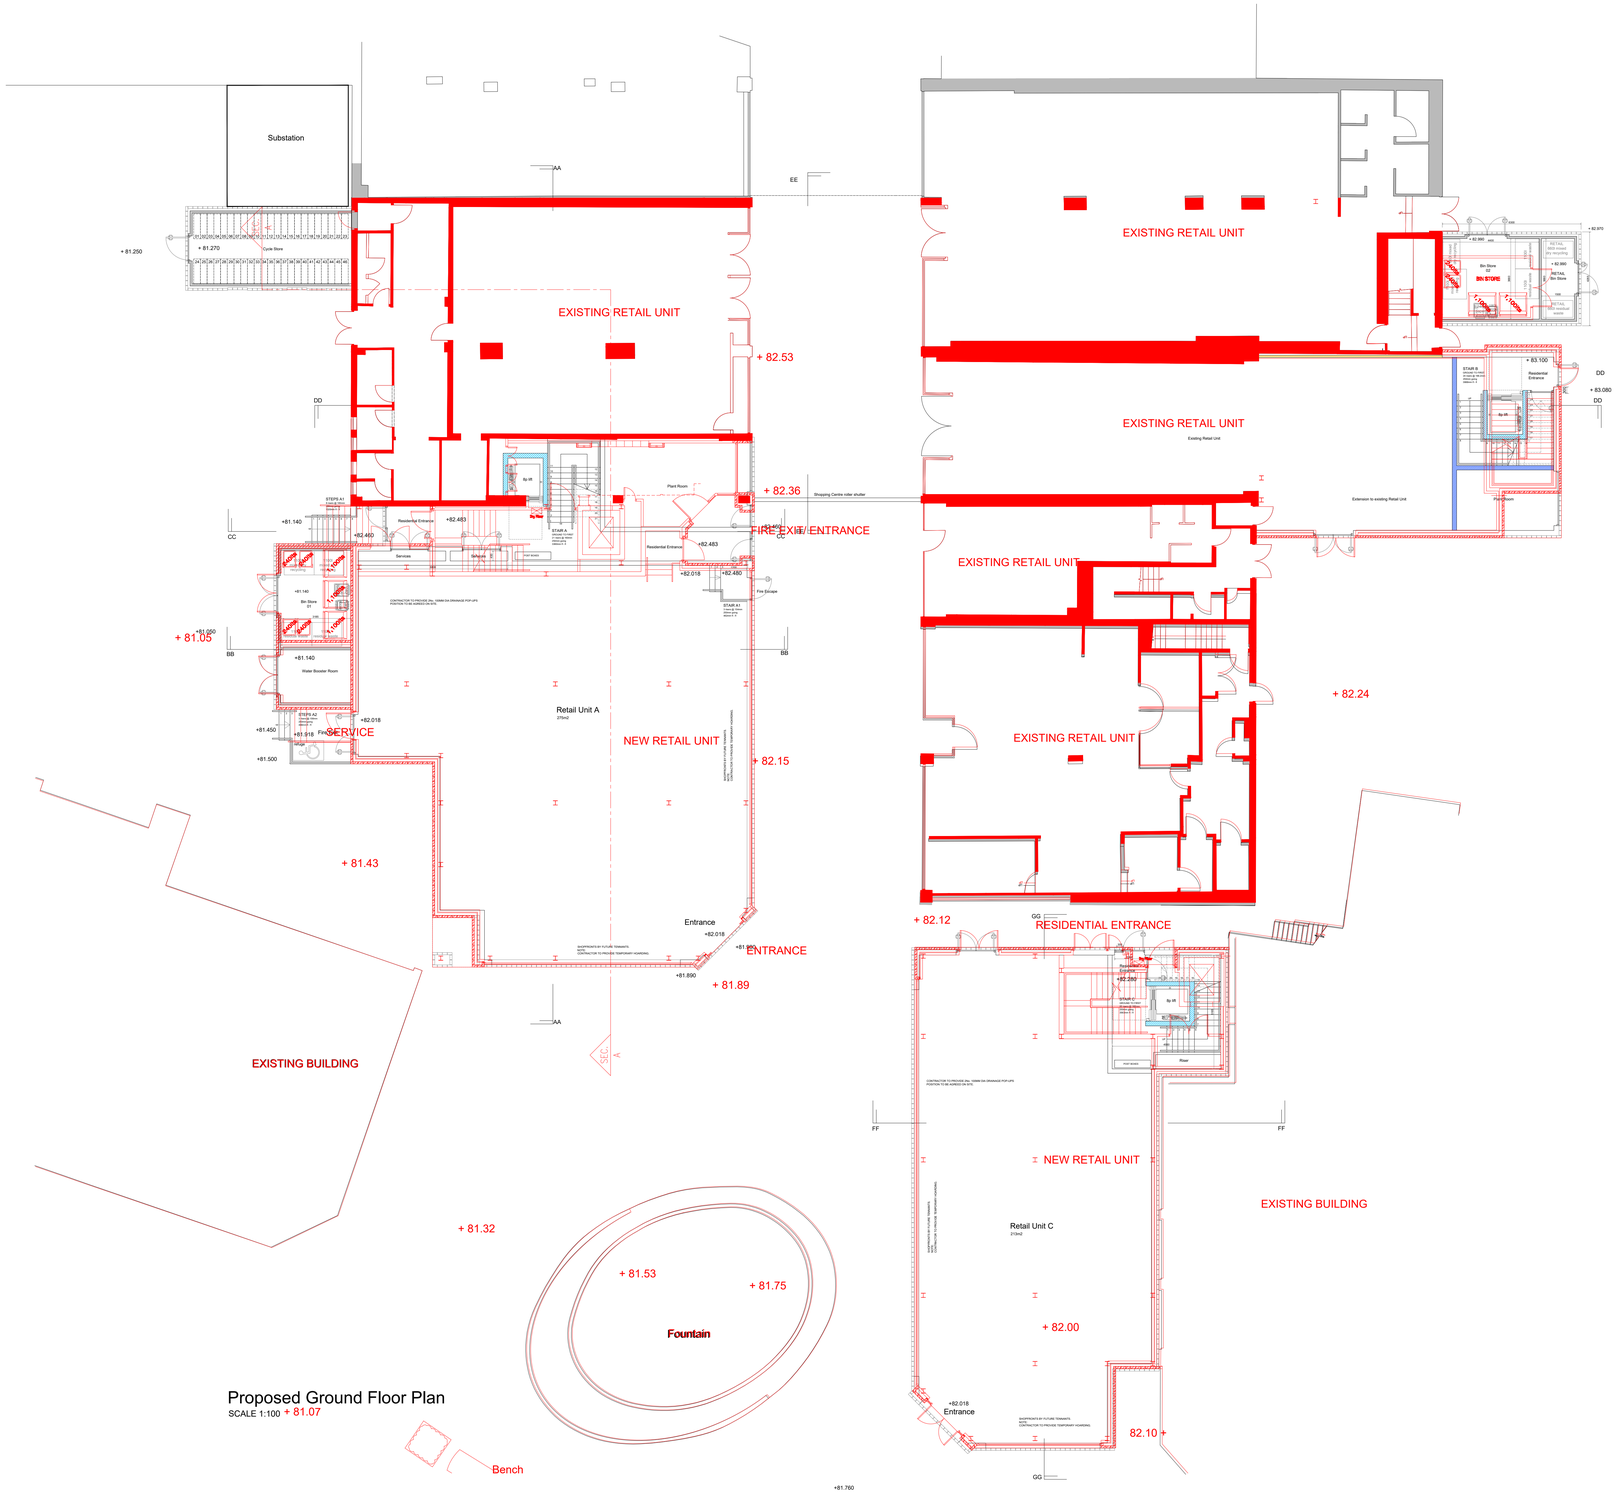

APPROVED PLANNING OVERLAID IN RED 15.03.18

revision	date	drawn	description

status	PLANNING	project	Letchworth Garden Square
date	27.02.2018	client	Sloane Projects Ltd
scale	1:100@a0	title	Proposed Ground Floor Plan
drawn	PD	job no.	SD1003
checked	PD	drawing no.	GA01
		revision	

studio4design
architecture | project management | principal designer
100 Patrick Street, Derry City, BT48 7EL T: +44(0)71 2623184
© Executive Studio 4D Architects Ltd 2018