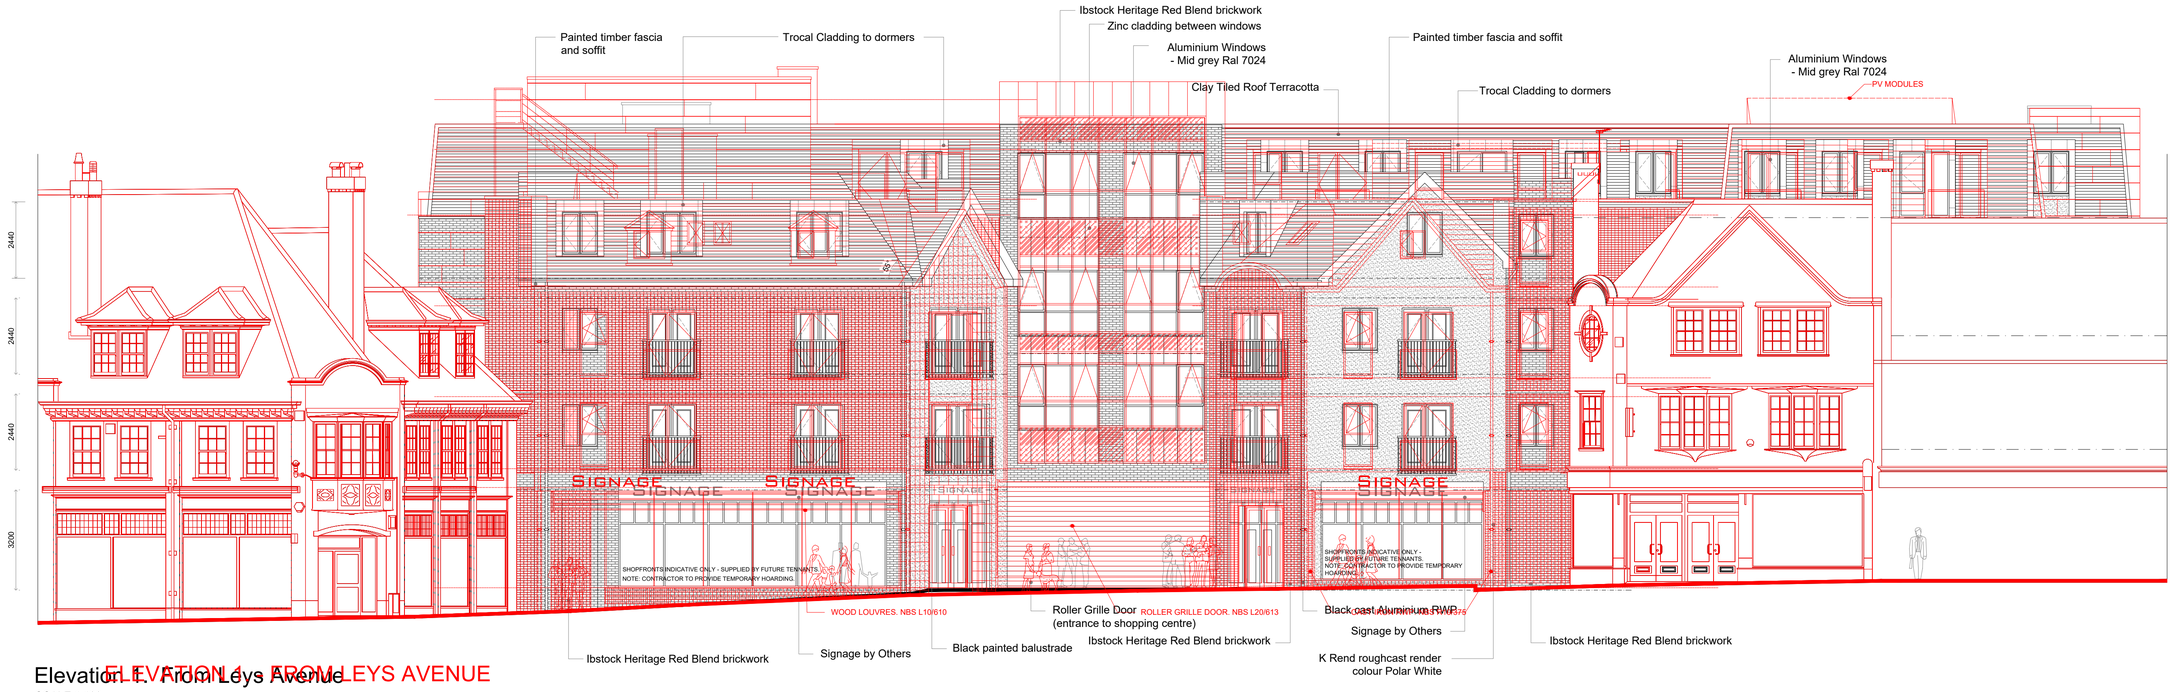

Elevation 1. From Leys Avenue

ELEVATION 1. FROM LEYS AVENUE

SCALE 1:100



Elevation 2. From Leys Square Looking East

ELEVATION 2. FROM LEYS SQUARE LOOKING EAST

SCALE 1:100

NOTE: FINISHES TO BE AS NOTED OR EQUAL.

APPROVED PLANNING OVERLAID IN RED 15.03.18

revision	date	drawn	description

status	PLANNING
date	27.02.2018
scale	1:100@a1
drawn	PD
checked	PD

project	Garden Square Letchworth
client	Sloane Projects Ltd
title	Proposed Elevations
job no.	SD1003
drawing no.	GA06
revision	

studio4design
architecture | project management | principal designer
100 Patrick Street, Derry City, BT48 7EL T. +442871 262184
© Executive Studio 4D Architects Ltd 2018