


Denotes Extent of Proposed Extension

© RDO Architectural Design. This drawing is copyright and must not be copied, reproduced or used for any purpose other than that for which it was issued, without written consent.
All dimensions to be checked on site or in the workshop before work commences. Only figured dimensions to be worked to.
Any discrepancies to be reported to RDO Architectural Design.

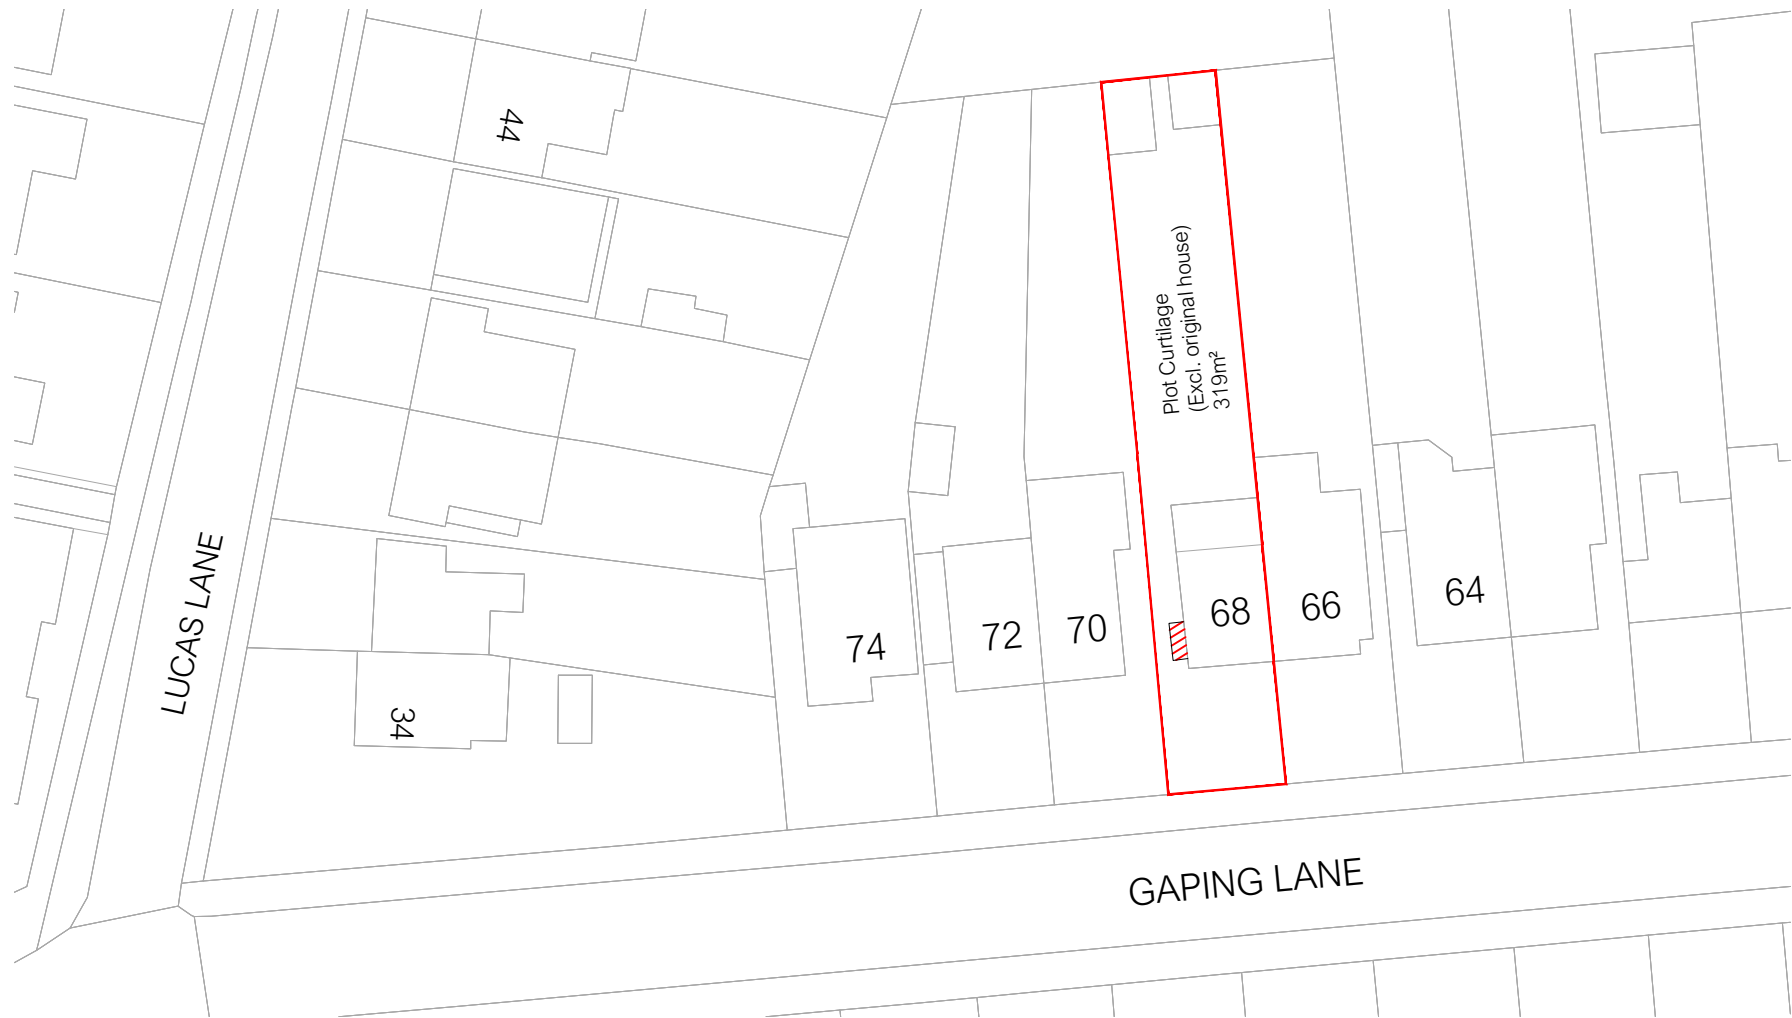

ryan.h@rdoarchitecturaldesign.co.uk
www.rdoarchitecturaldesign.co.uk
07438 271414

Project:
68 Gaping Lane, SG5 2JE
Proposed Side Single-Storey Extension (WC)

Drawing:
Site Block Plan