THIS DRAWING IS A PRINT AND MUST NOT BE SCALED.
ANY QUERIES REGARDING DIMENSIONS TO BE TAKEN UP WITH PENTANGLE DESIGN GROUP.

ALL DIMENSIONS OF EXISTING BUILDINGS TO BE VERIFIED ON SITE.

THIS DRAWING IS THE COPYRIGHT OF PENTANGLE DESIGN GROUP AND SHALL NOT BE IN ANY WAY USED OR REPRODUCED WITHOUT THEIR PRIOR WRITTEN CONSENT.

[redacted] NOTES [redacted]

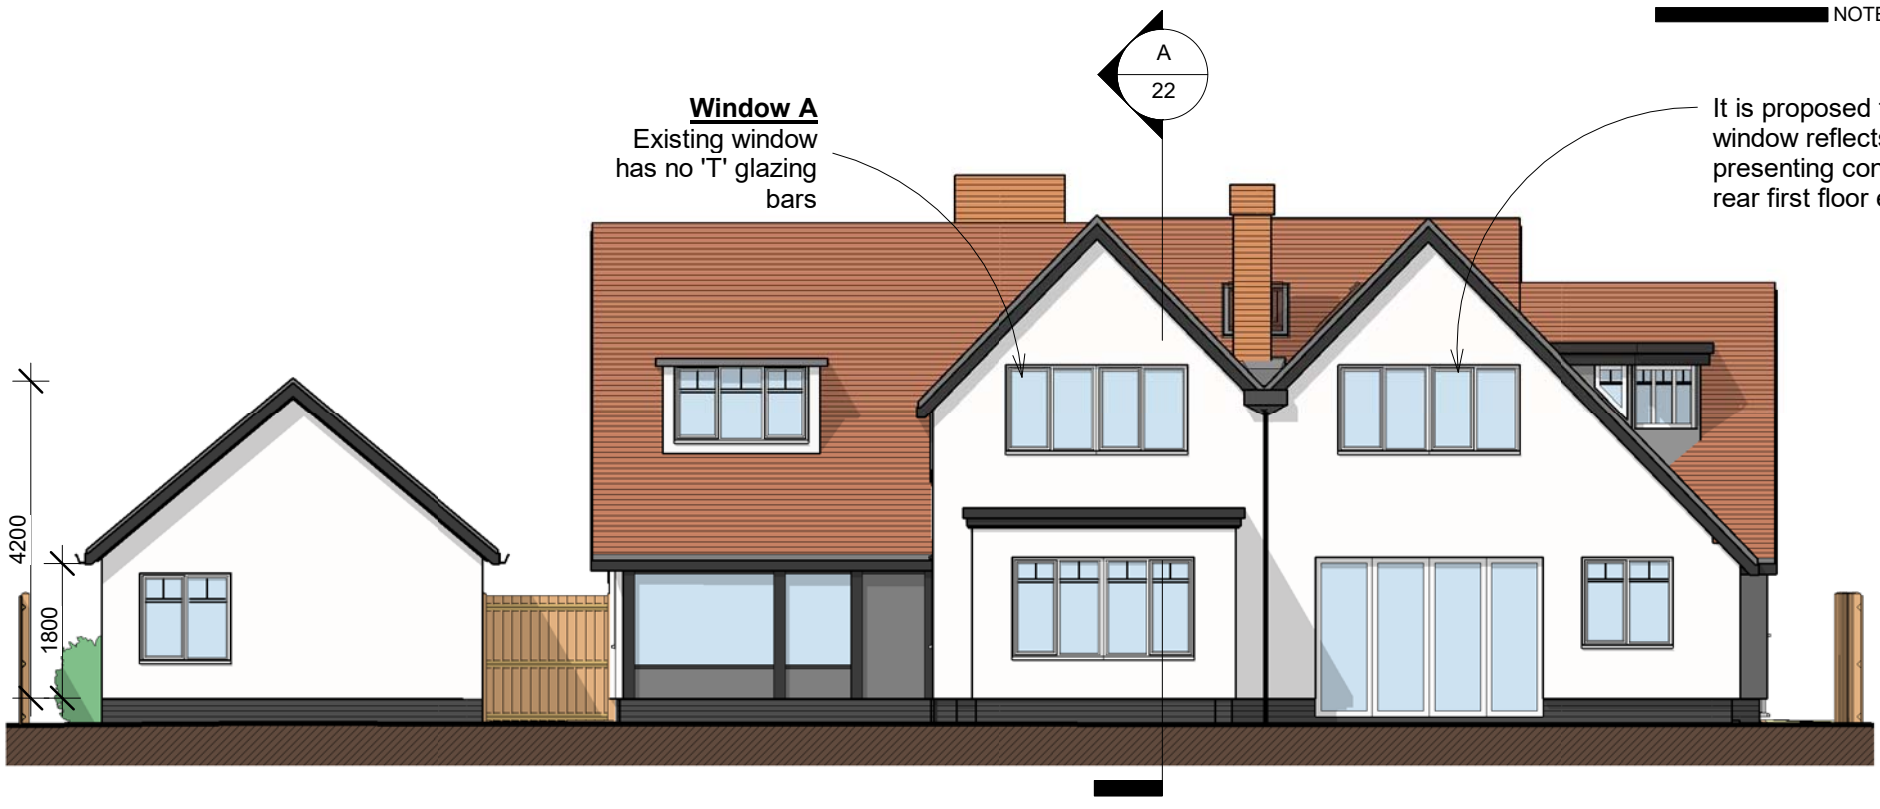

Proposed Rear Elevation (East)
1 : 100

Velux Roof Lights
Roof Lights to be low profile conservation type

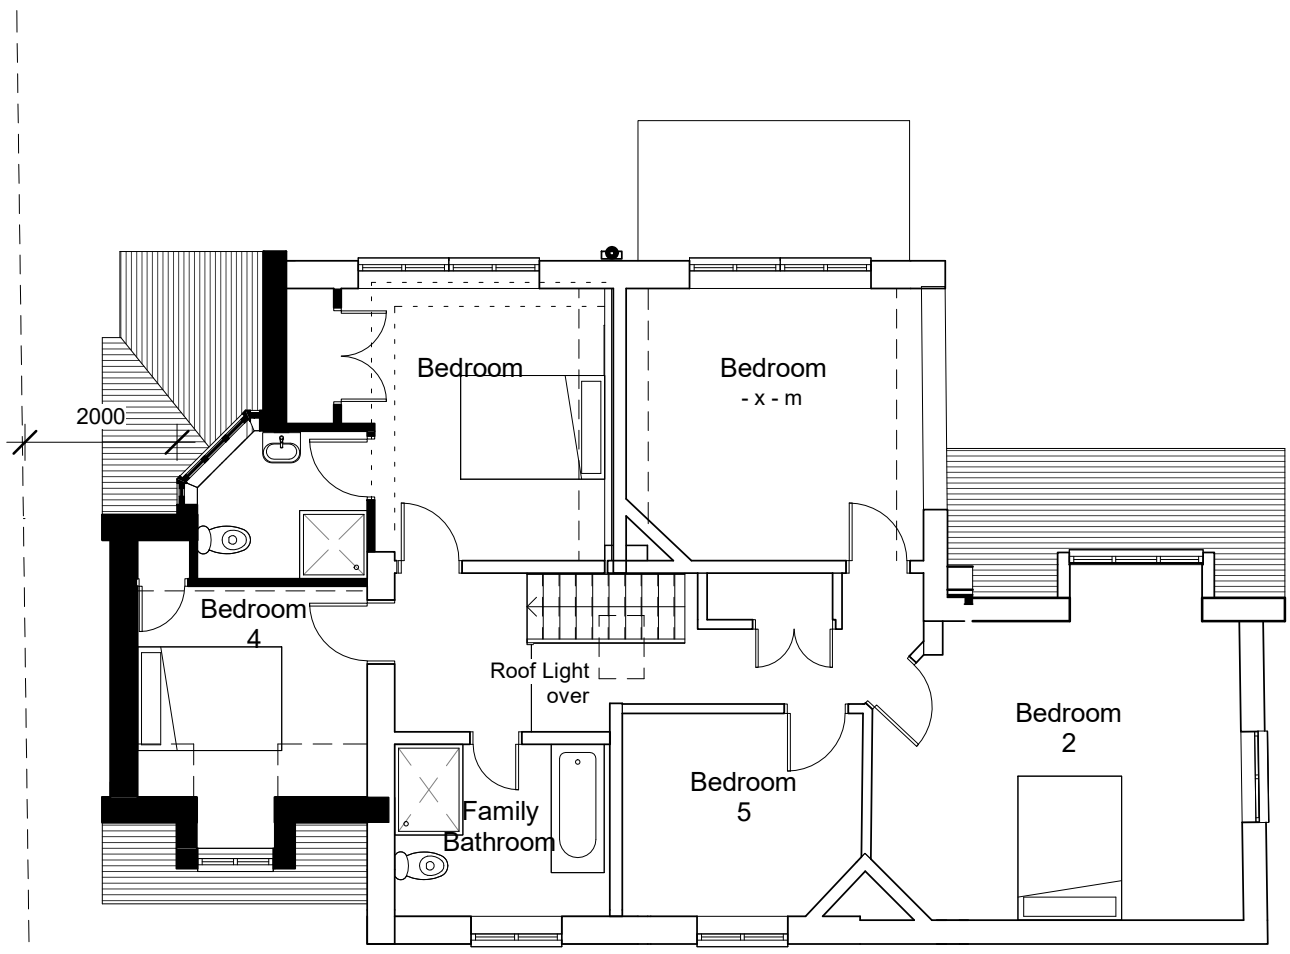

Proposed First Floor Plan
1 : 100

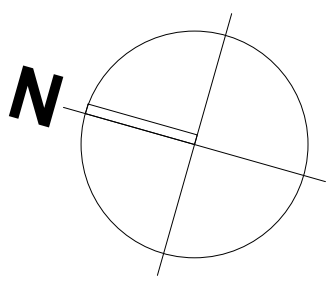

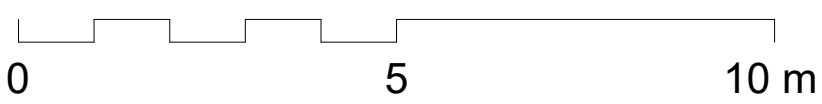

PLANNING

PENTANGLE DESIGN GROUP

SUITE 1, 21 BANCROFT HITCHIN HERTS SG5 1JW
T:01462 431133
E:pdg@pentangledesign.co.uk

JOB TITLE
Proposed Alteration and Extension at
34 Field Lane, Letchworth Garden City

for

DRAWING TITLE
Proposed First Floor and Rear Elevation

SCALE	DRAWING NUMBER	REVISION
1 : 100	21	A
DATE Mar 18		
SHT SIZE A3		
JOB NUMBER 3406		

ARCHITECTS AND INTERIOR DESIGNERS [redacted]