THIS DRAWING IS A PRINT AND MUST NOT BE SCALED.
ANY QUERIES REGARDING DIMENSIONS TO BE TAKEN UP WITH PENTANGLE DESIGN GROUP.

ALL DIMENSIONS OF EXISTING BUILDINGS TO BE VERIFIED ON SITE.

THIS DRAWING IS THE COPYRIGHT OF PENTANGLE DESIGN GROUP AND SHALL NOT BE IN ANY WAY USED OR REPRODUCED WITHOUT THEIR PRIOR WRITTEN CONSENT.

NOTES



Proposed North Elevation
1 : 100



Proposed South Elevation
1 : 100

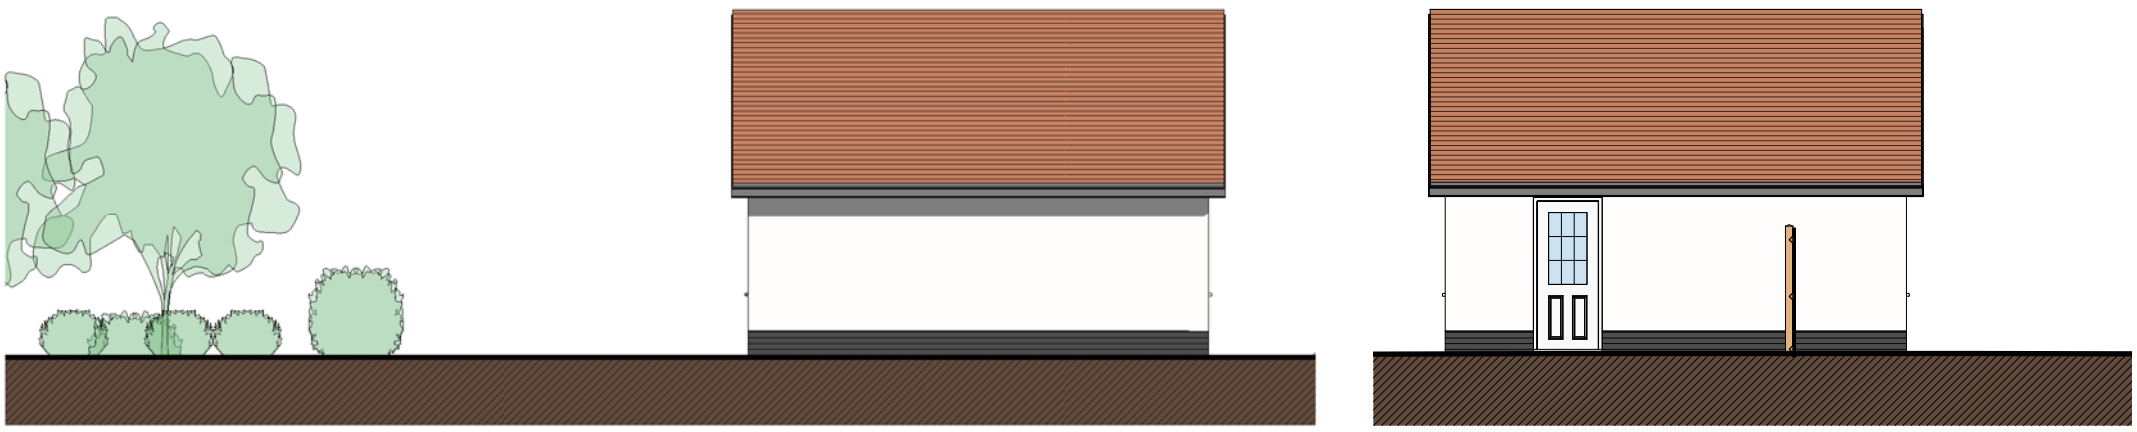

Proposed Garage South Elevation
1 : 100

Proposed Garage North Elevation
1 : 100

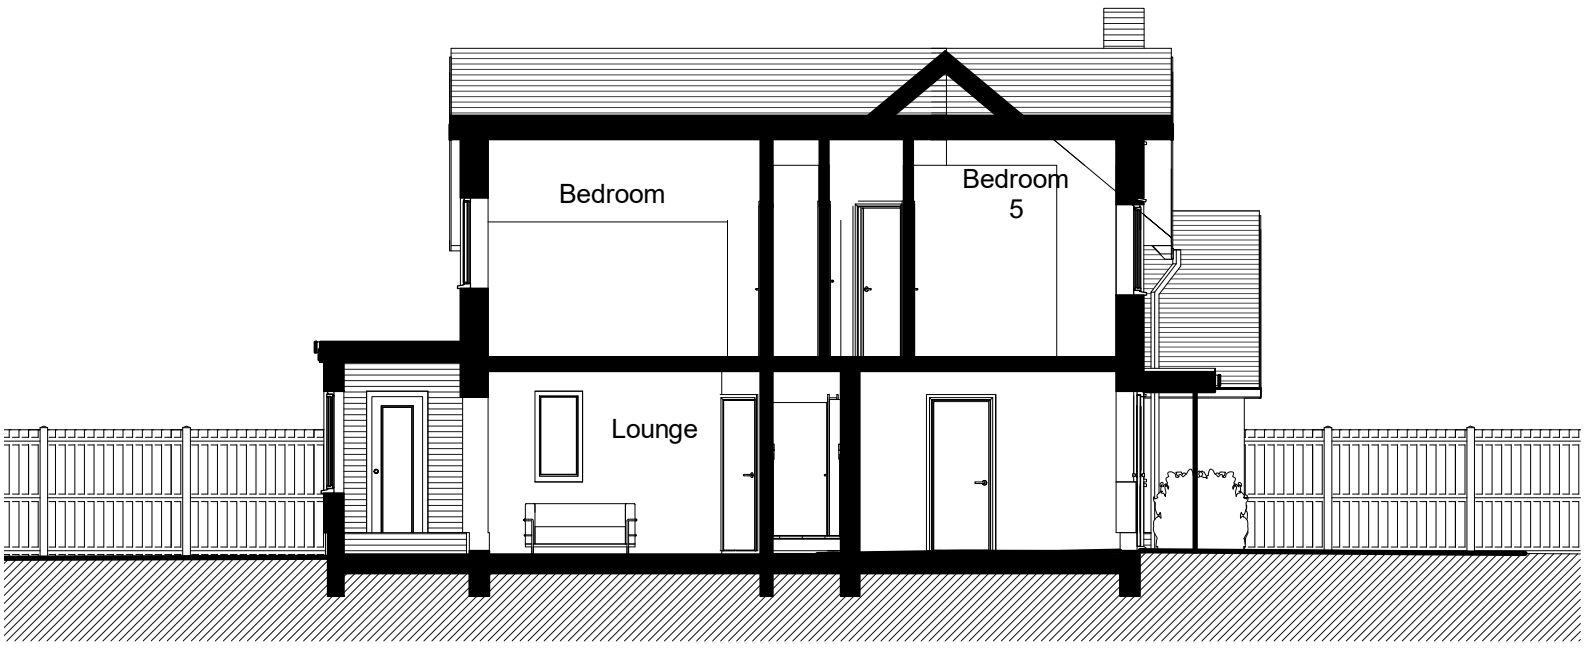

Section AA
1 : 100

0 5 10 m

PLANNING

PENTANGLE DESIGN GROUP

SUITE 1, 21 BANCROFT HITCHIN HERTS SG5 1JW
T:01462 431133
E:pdg@pentangledesign.co.uk

JOB TITLE
Proposed Alteration and Extension at
34 Field Lane, Letchworth Garden City

for

DRAWING TITLE
Proposed Elevations and Section

SCALE	DRAWING NUMBER	REVISION
1 : 100	22	B
DATE Mar 18		
SHT SIZE A3		
JOB NUMBER 3406		

ARCHITECTS AND INTERIOR DESIGNERS