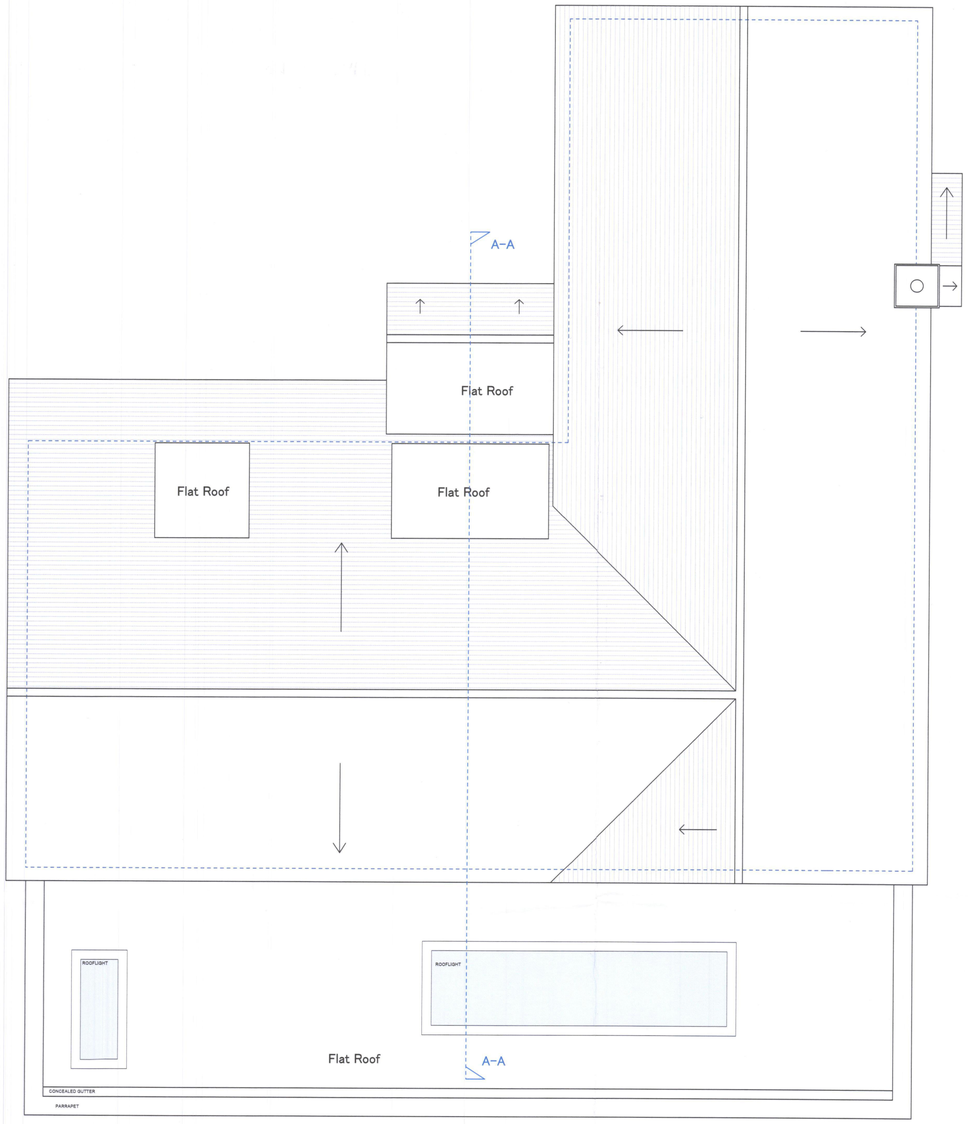

PROPOSED ROOF PLAN 1:50 SCALE

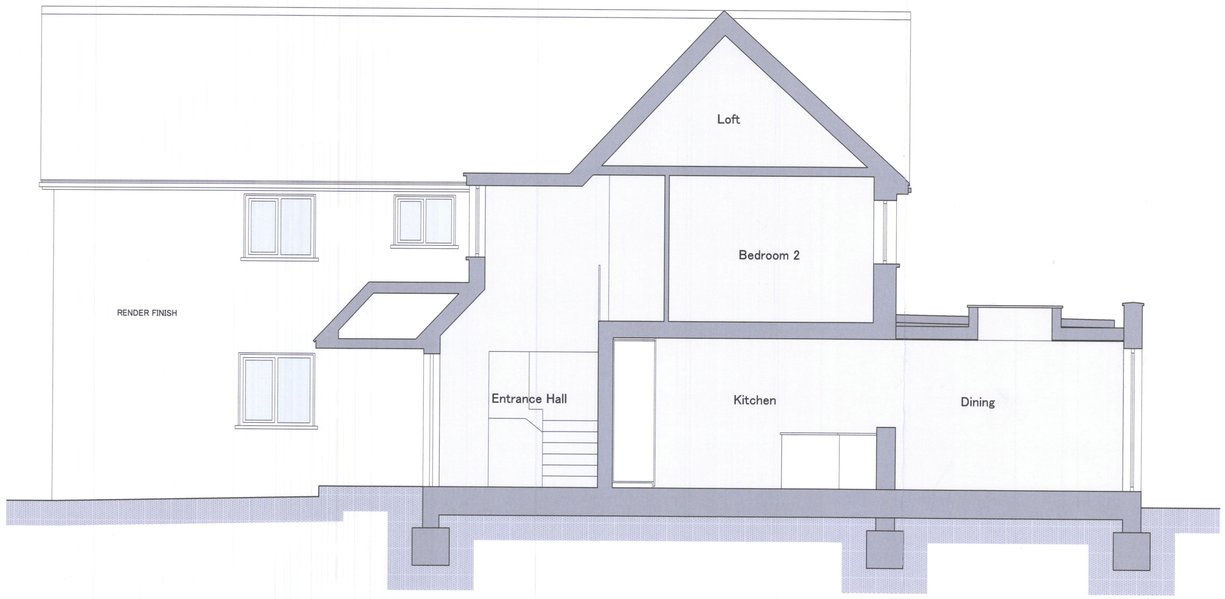

PROPOSED SECTION A-A 1:50 SCALE



PROPOSED REAR ELEVATION 1:50 SCALE



PROPOSED SIDE ELEVATION 1:50 SCALE

NOTE

ALL DIMENSIONS ARE TO BE CHECKED ON SITE. DESIGN TEAM TO BE INFORMED IF ANY DISCREPANCIES ARE FOUND. THIS DRAWING REMAINS THE COPYRIGHT OF ROXBURGH CONSTRUCTION LTD AND MAY NOT BE COPIED IN WHOLE OR IN PART WITHOUT PRIOR WRITTEN CONSENT

LEGEND

SCALE BAR
0 1 2 3 4 5

N.H.D.C.
11 APR 2018

NO.	DATE	DESCRIPTION
A	29/03/18	SCHEME UPDATED FOLLOWING CLIENT FEEDBACK

TUDOR DESIGN AND BUILD LTD.
33 TUDOR ROAD,
WHEATHAMPSTEAD,
ST ALBANS, SG4 8NW
W: www.tudordb.co.uk
E: paul@tudordb.co.uk
T: 01582 629 236
Federation of Master Builders member 31531

PROJECT TITLE
28 BEECH WAY,
WHEATHAMPSTEAD, AL4 8LY

CLIENT NAME
HELEN CALDWELL

DRAWING TITLE
PROPOSED ROOF PLAN, REAR ELEVATION, SIDE ELEVATION AND SECTION A-A

STATUS
PLANNING

DRAWN BY	DRAWING NUMBER
DS	P/03
DATE: 04/04/18	
PAPER SIZE: A1	
SCALE: 1:50	REVISION