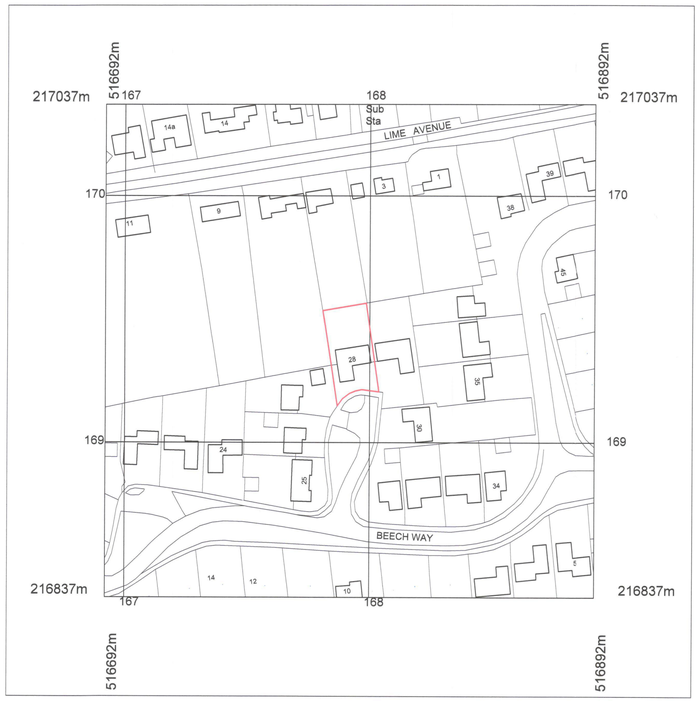

SITE LOCATION PLAN (1:1250 SCALE)

20 0 20 40 60 80 100

Metres

N

© Crown copyright and database rights 2018 OS 100035409
Reproduction in whole or in part is prohibited
without the permission of Ordnance Survey.

NORTH

N



PROPOSED SITE PLAN (1:200 SCALE)

NOTE

ALL DIMENSIONS ARE TO BE CHECKED ON SITE. DESIGN TEAM TO BE INFORMED IF ANY DISCREPANCIES ARE FOUND. THIS DRAWING REMAINS THE COPYRIGHT OF ROXBURGH CONSTRUCTION LTD AND MAY NOT BE COPIED IN WHOLE OR IN PART WITHOUT PRIOR WRITTEN CONSENT

LEGEND

N.H.D.C.
11 APR 2018

NO.	DATE	DESCRIPTION

TUDOR DESIGN AND BUILD LTD.
33 TUDOR ROAD,
WHEATHAMPSTEAD,
ST. ALBANS, SG4 8NW
W: www.tudordb.co.uk
E: paul@tudordb.co.uk
T: 01582 629 236
Federation of Master Builders member 31531

PROJECT TITLE
28 BEECH WAY,
WHEATHAMPSTEAD, AL4 8LY

CLIENT NAME
HELEN CALDWELL

DRAWING TITLE
SITE LOCATION PLAN AND PROPOSED SITE PLAN

STATUS
PLANNING

DRAWN BY: DS	DRAWING NUMBER: P/01
DATE: 04/04/18	
PAPER SIZE: A1	
SCALE: 1:200/1:1250	REVISION: -

SCALE BAR

0 1 2 3 4 5