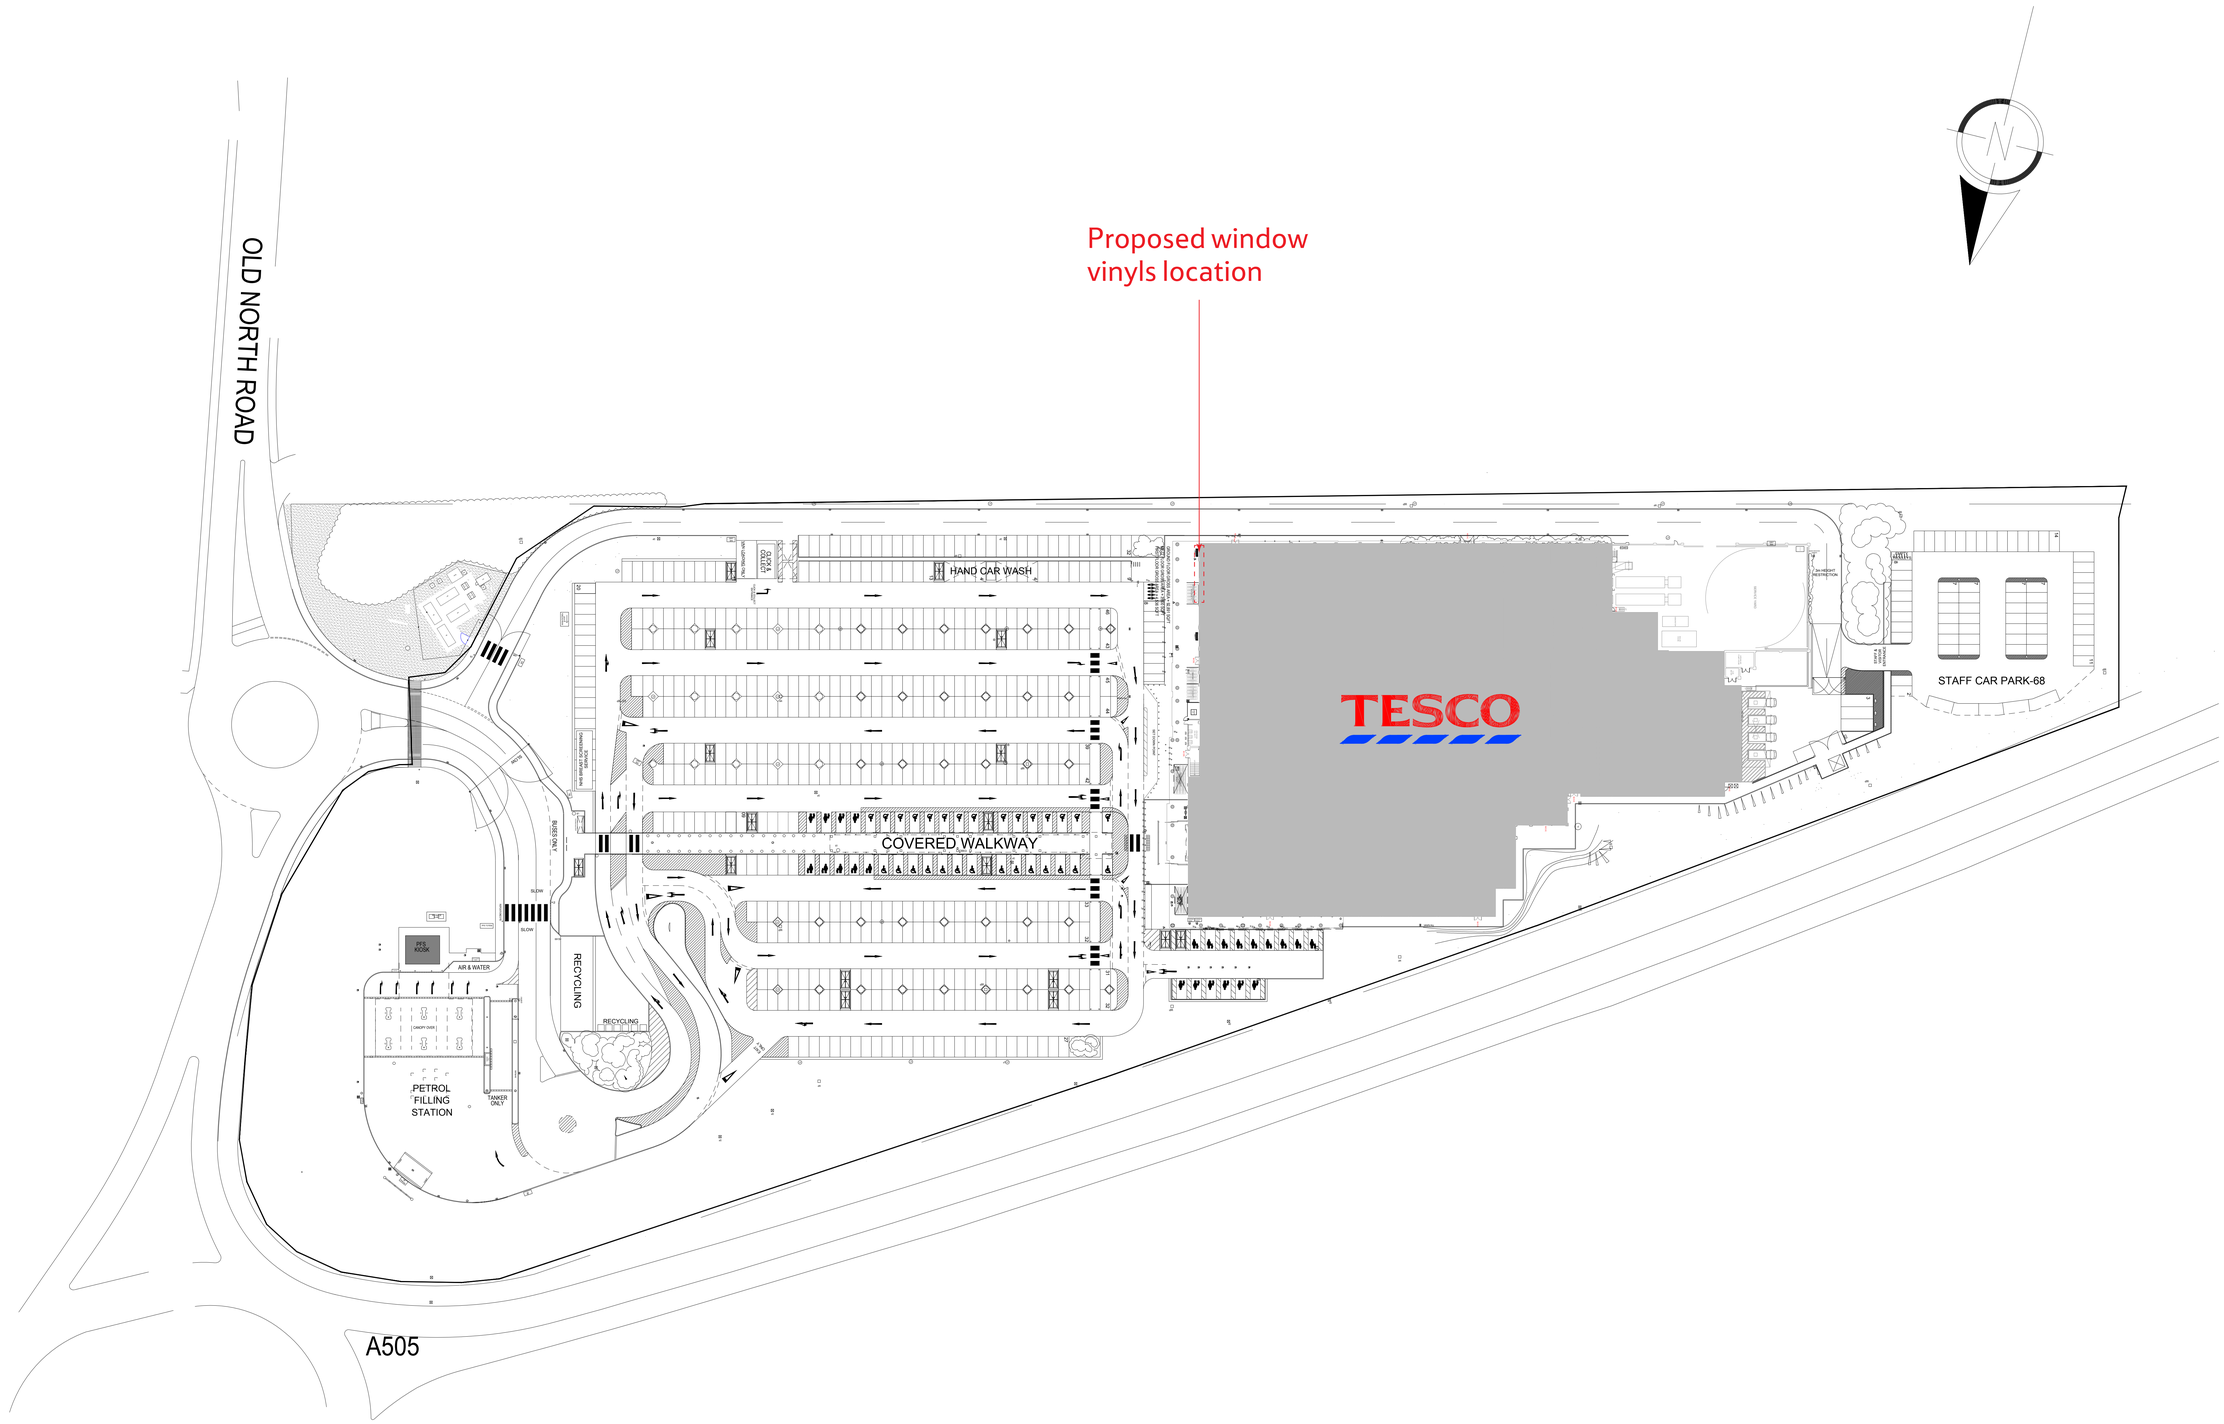


1:500
10m 0 10m 20m 30m 40m 50m

# Proposed Site Plan

TESCO
BENGALURU

| | |
|---|---|
| STORE TYPE | Extra |
| STORE NAME | Royston |
| CONTENT | Proposed Site Plan |
| DATE | 23.04.18 |
| SCALE | 1:500 @ A0 |
| DRAWING No. | 02_3108_02b |
| DRAWN BY | Ramya |
| REVISION | Planning |