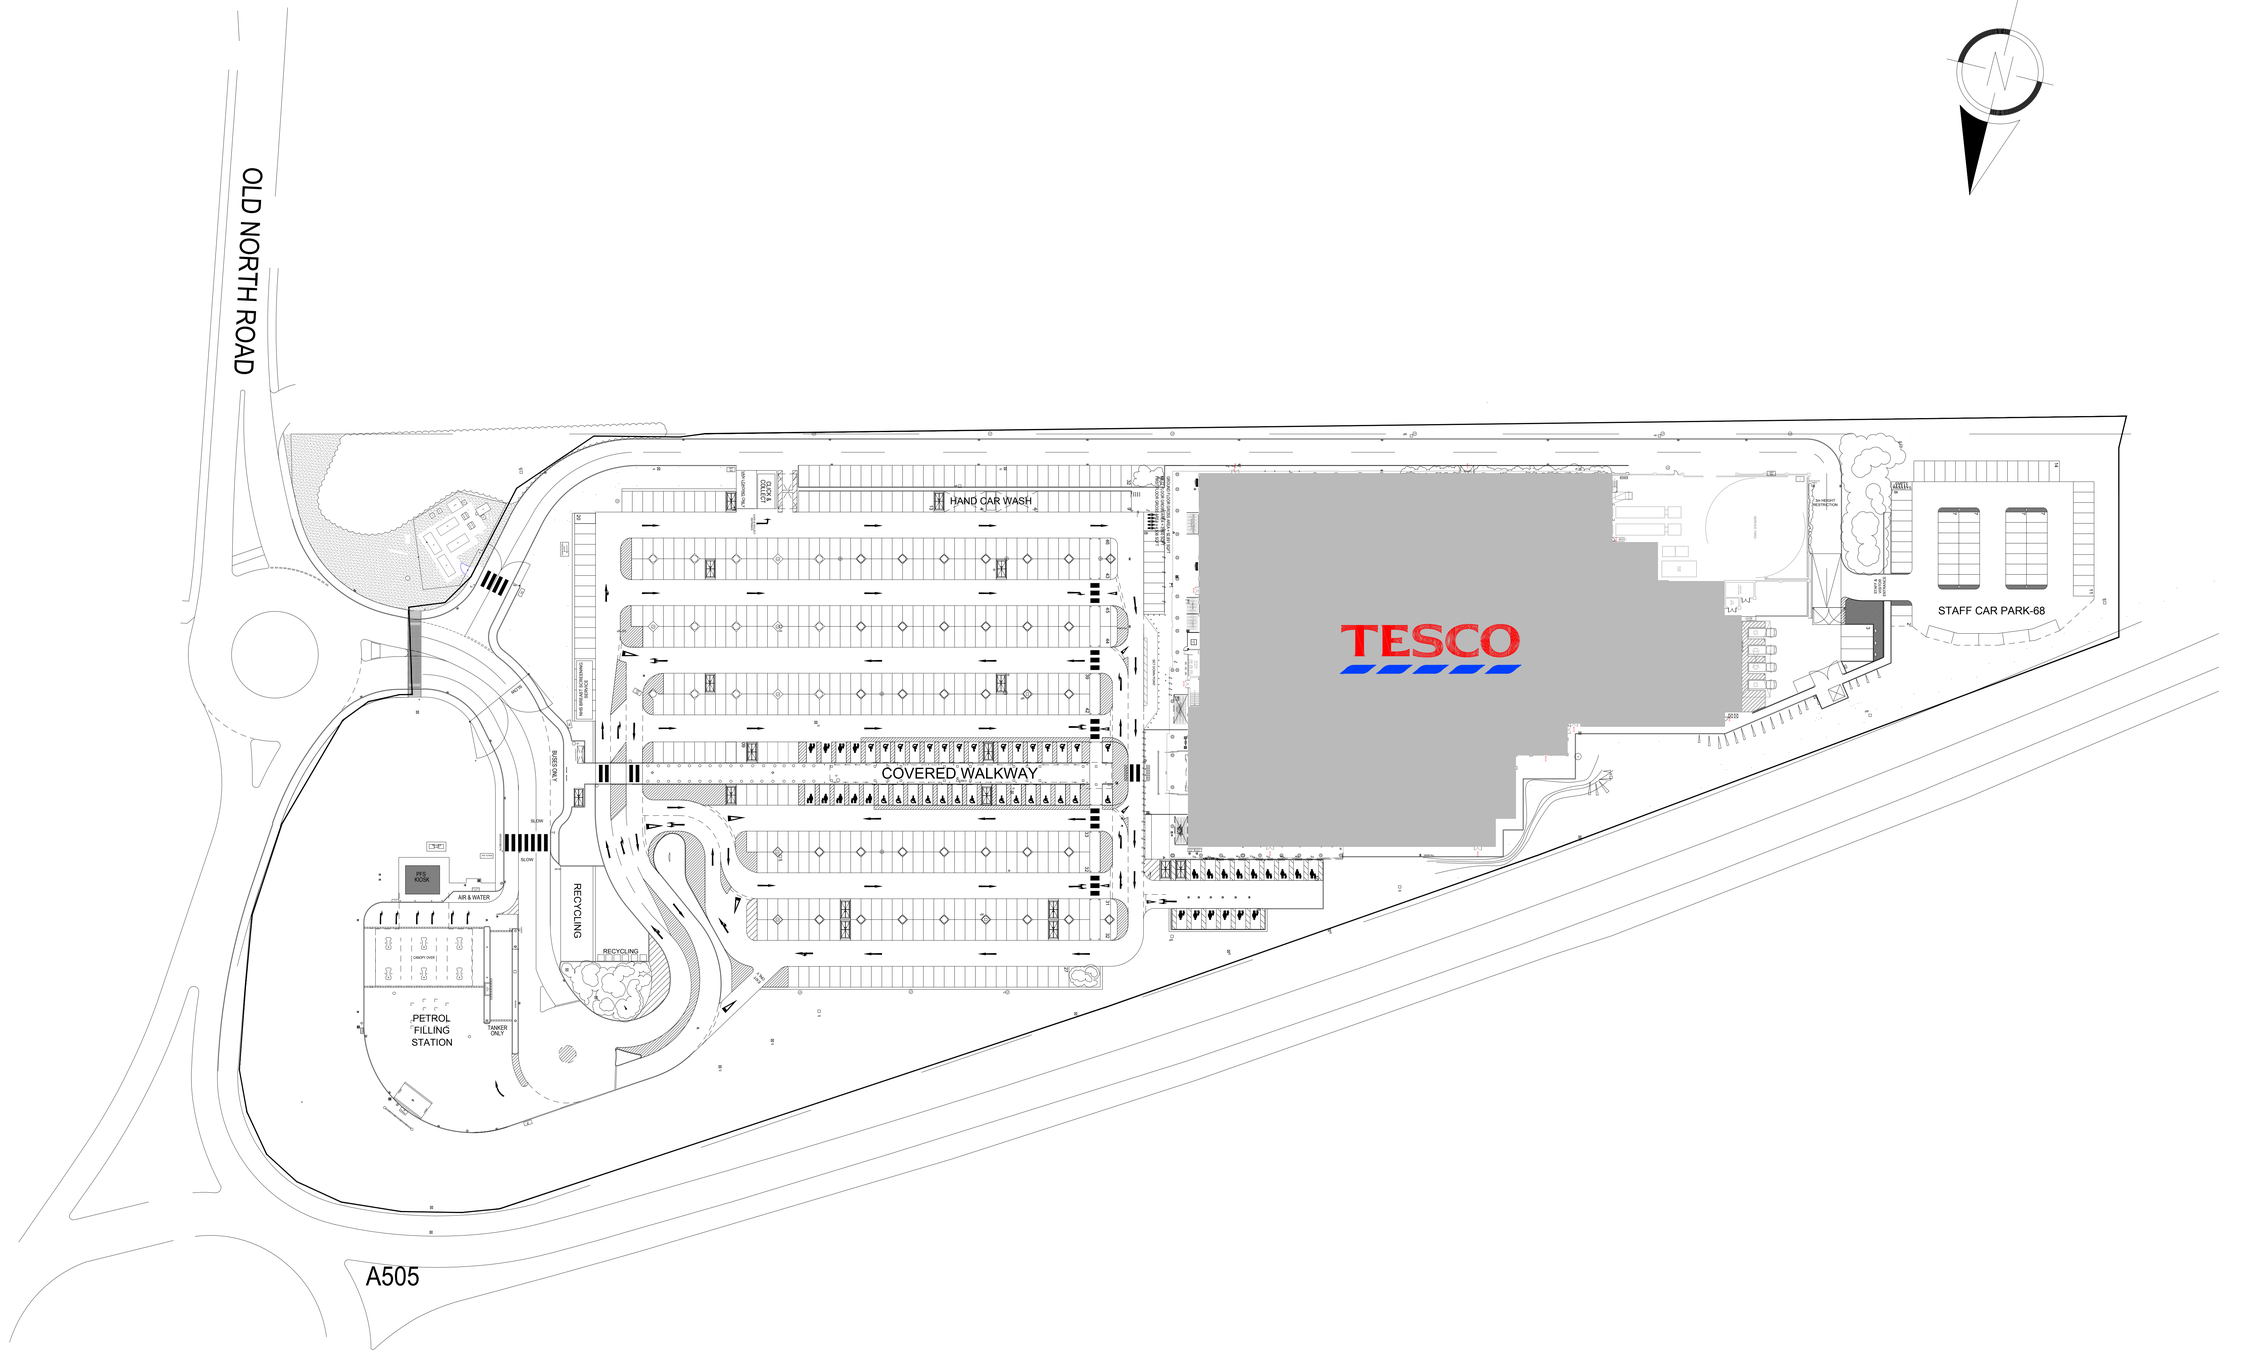

1:500
10m 0 10m 20m 30m 40m 50m

Existing Site Plan

TESCO
BENGALURU

STORE TYPE	Extra
STORE NAME	Royston
CONTENT	Existing Site Plan
DATE	23.04.18
SCALE	1:500 @ A0
DRAWING No.	02_3108_02a
DRAWN BY	Ramya
REVISION	Planning