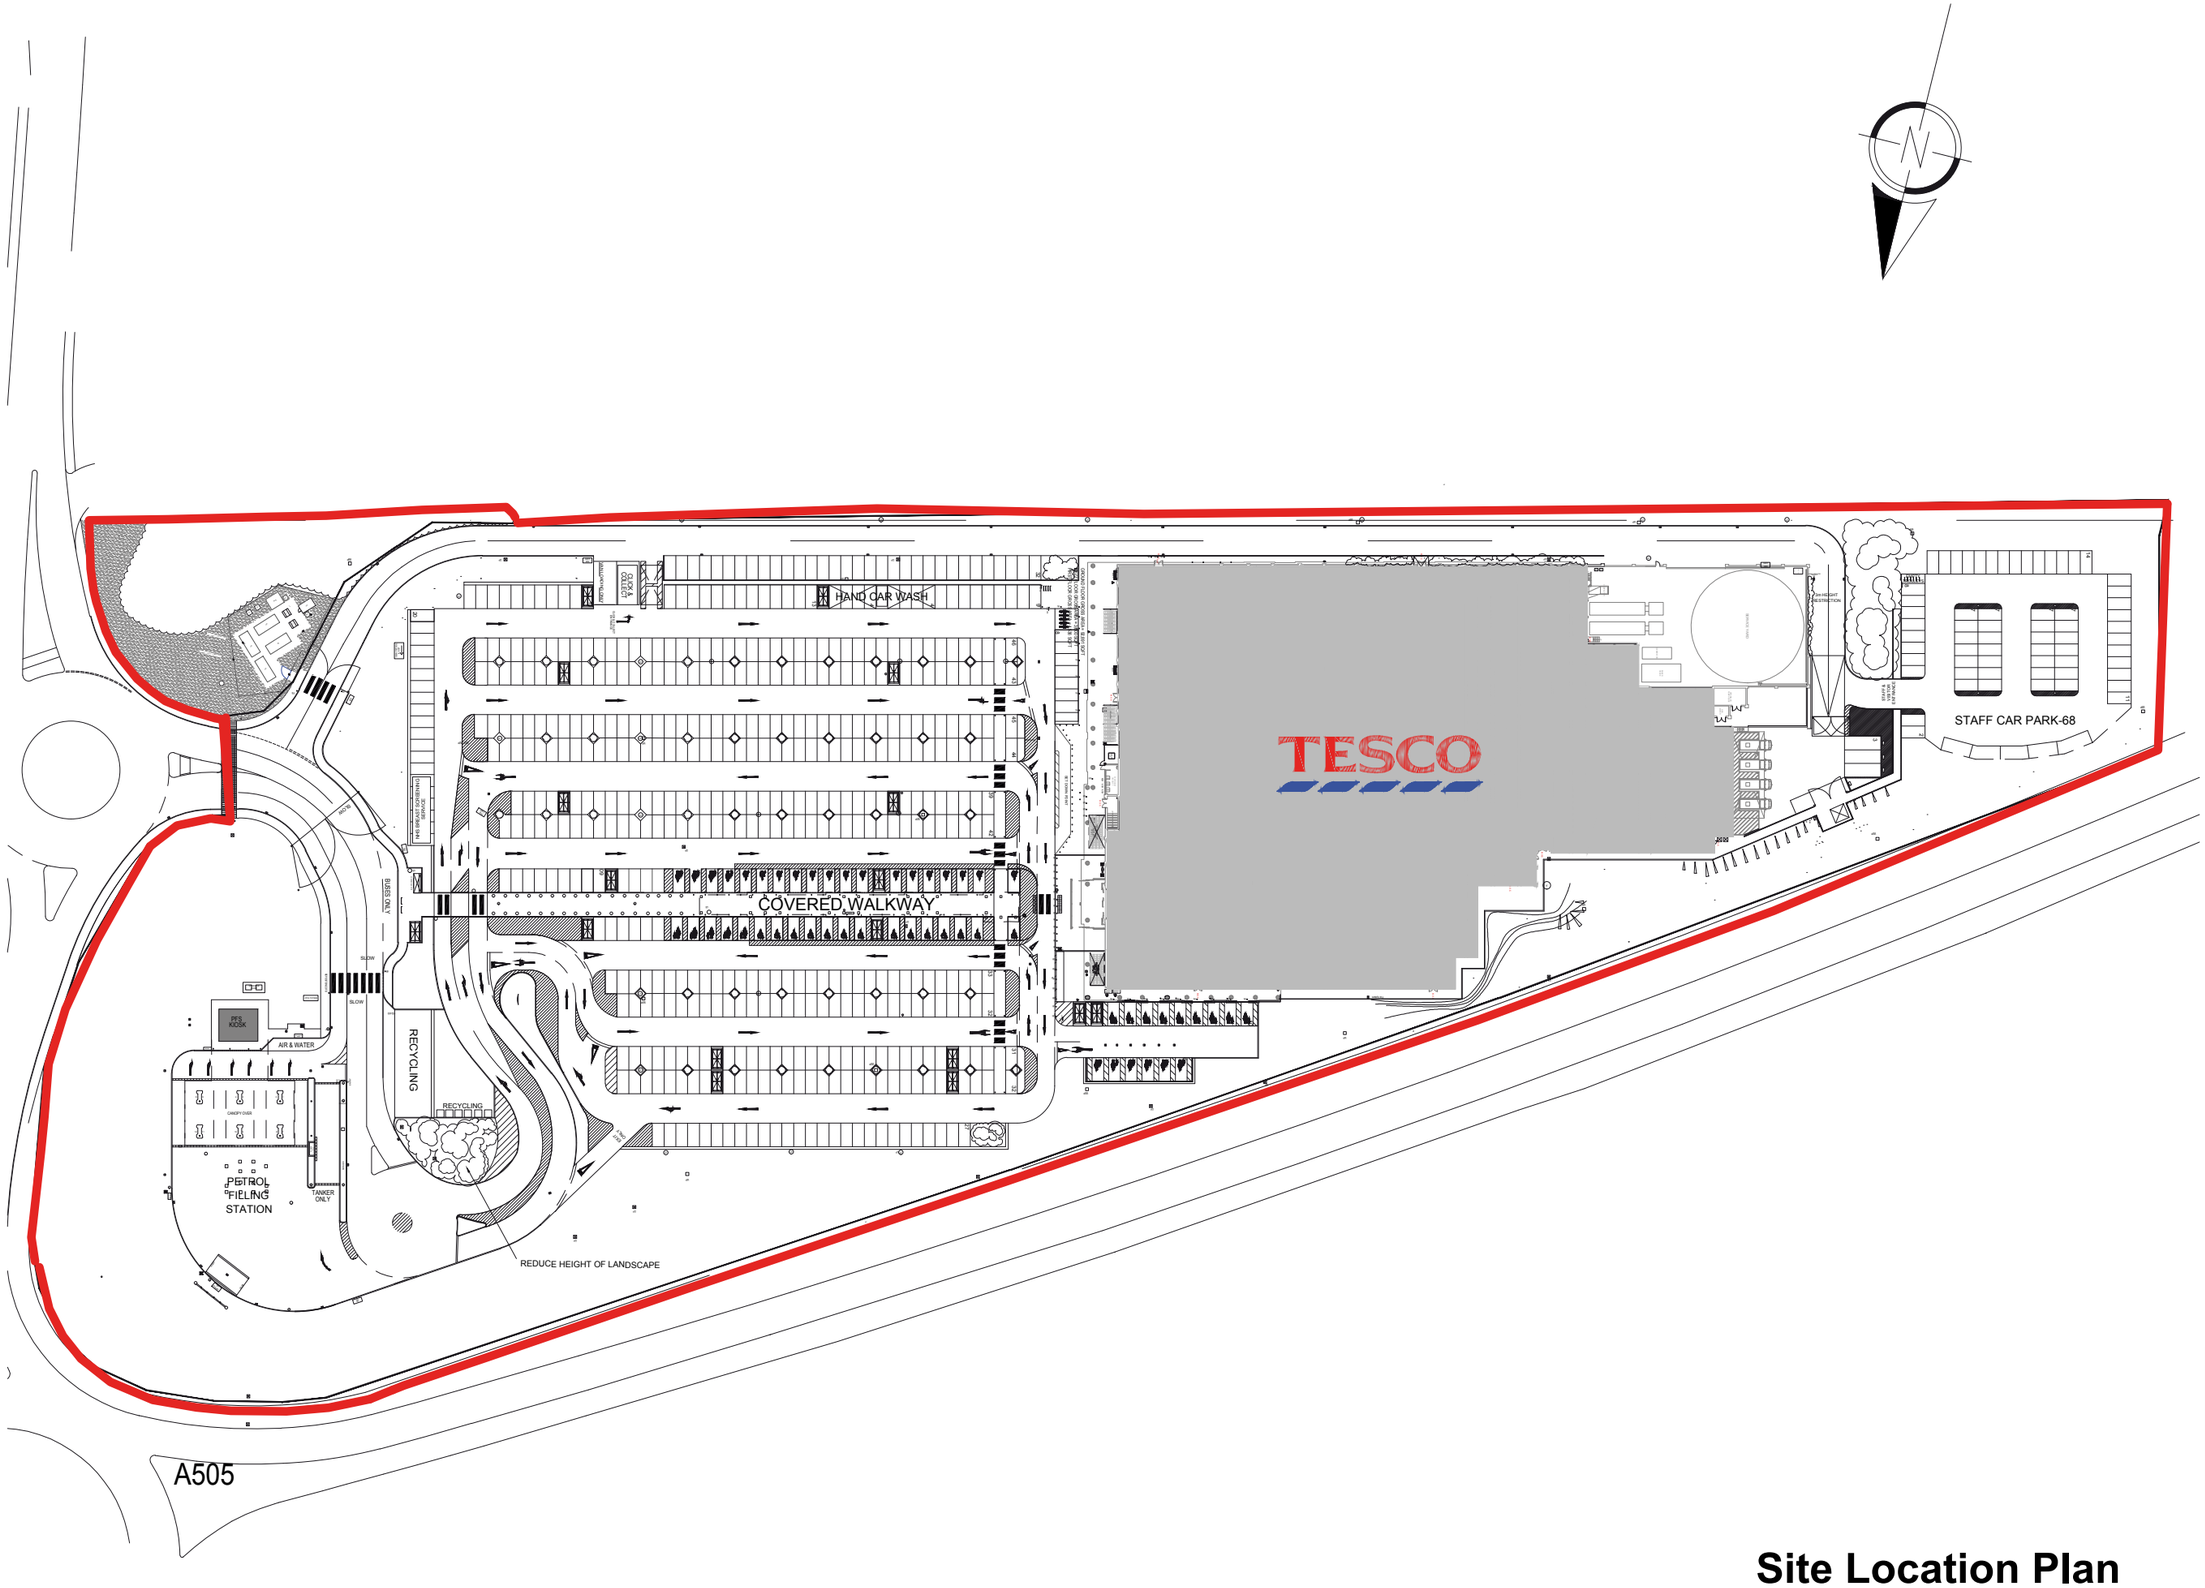

Site Location Plan

1:1250

25m 0 25m 50m 75m 100m 125m

TESCO
BENGALURU

STORE TYPE	Extra
STORE NAME	Royston
CONTENT	Location Plan
DATE	23.04.18
SCALE	1:1250 @ A3
DRAWING No.	01_3108_01
DRAWN BY	Ramya
REVISION	Planning