




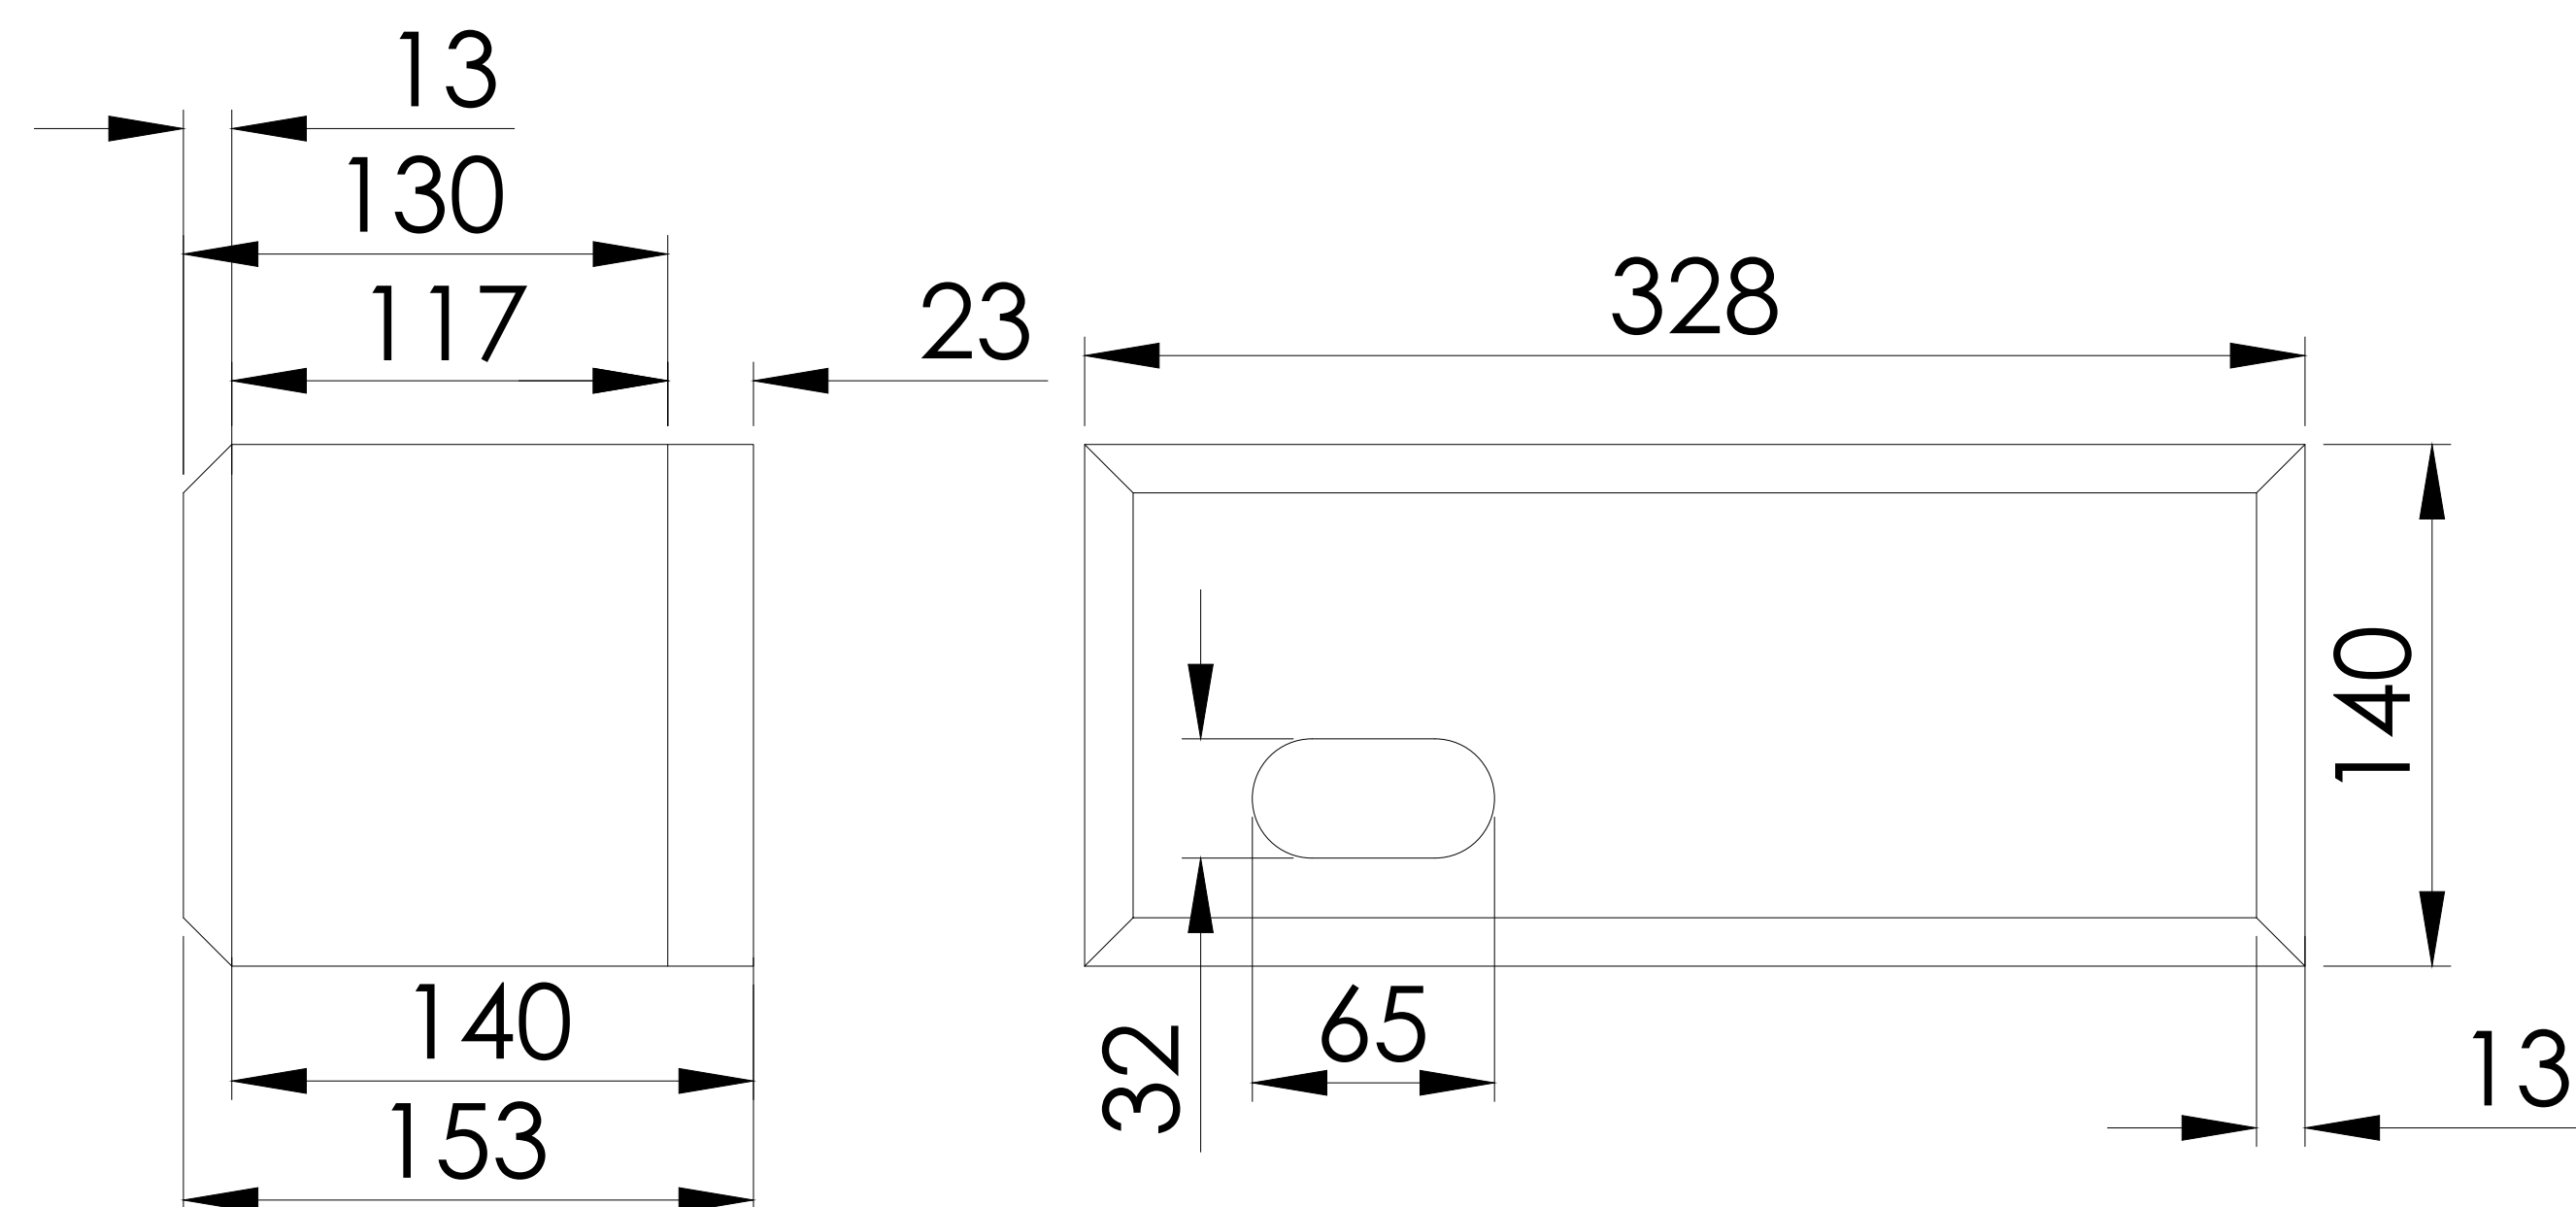

Bird boxes to be installed on Eastern facing walls. Box to be Ibstock Swift Box or similar. 2 Bird Boxes applicable per plot. Refer to Elevations for location.

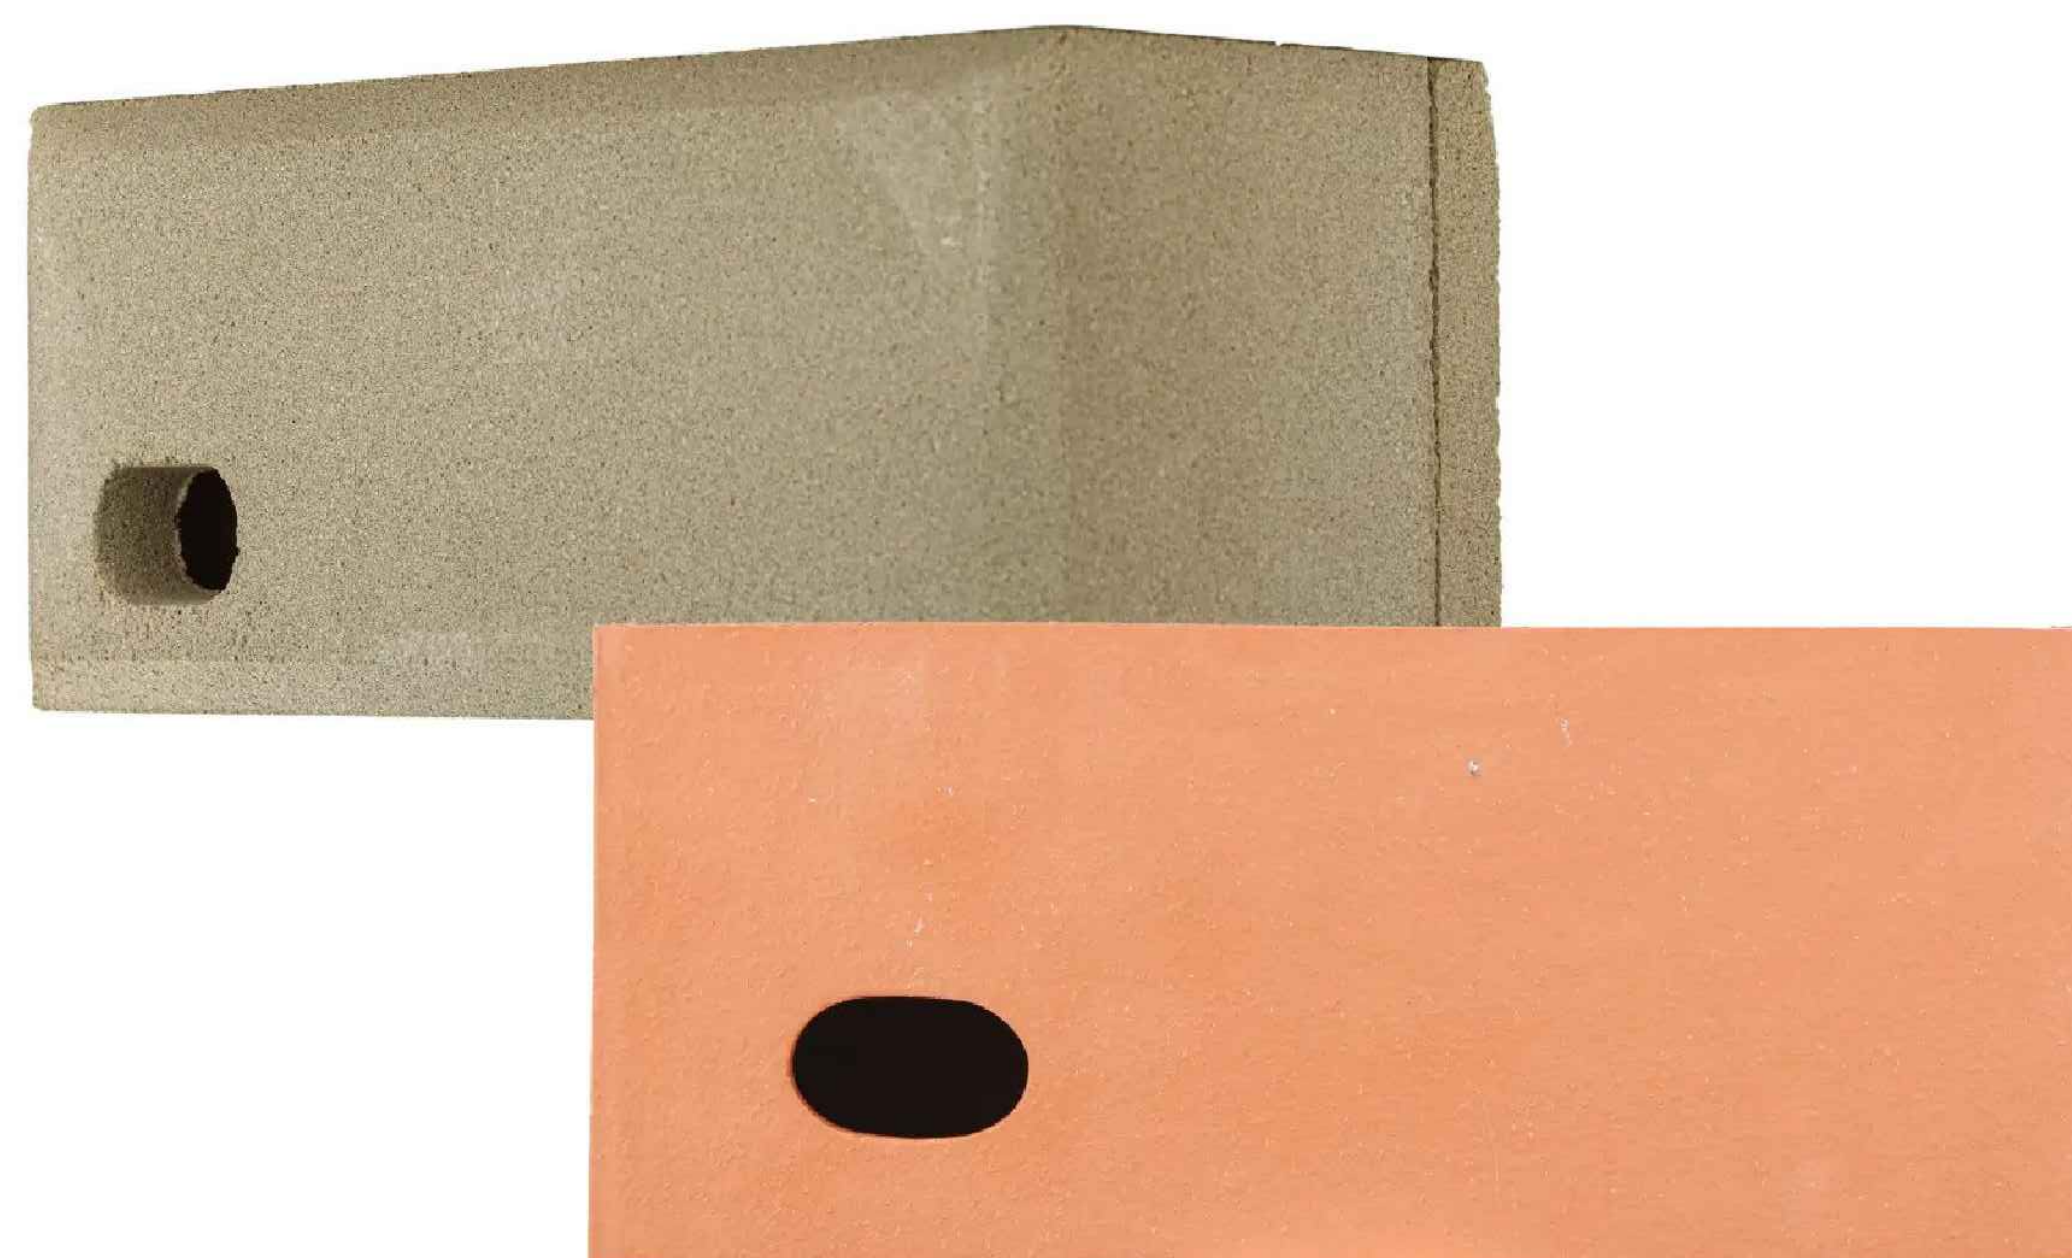

Bird Box applicable to plots 1,4,10,11,14

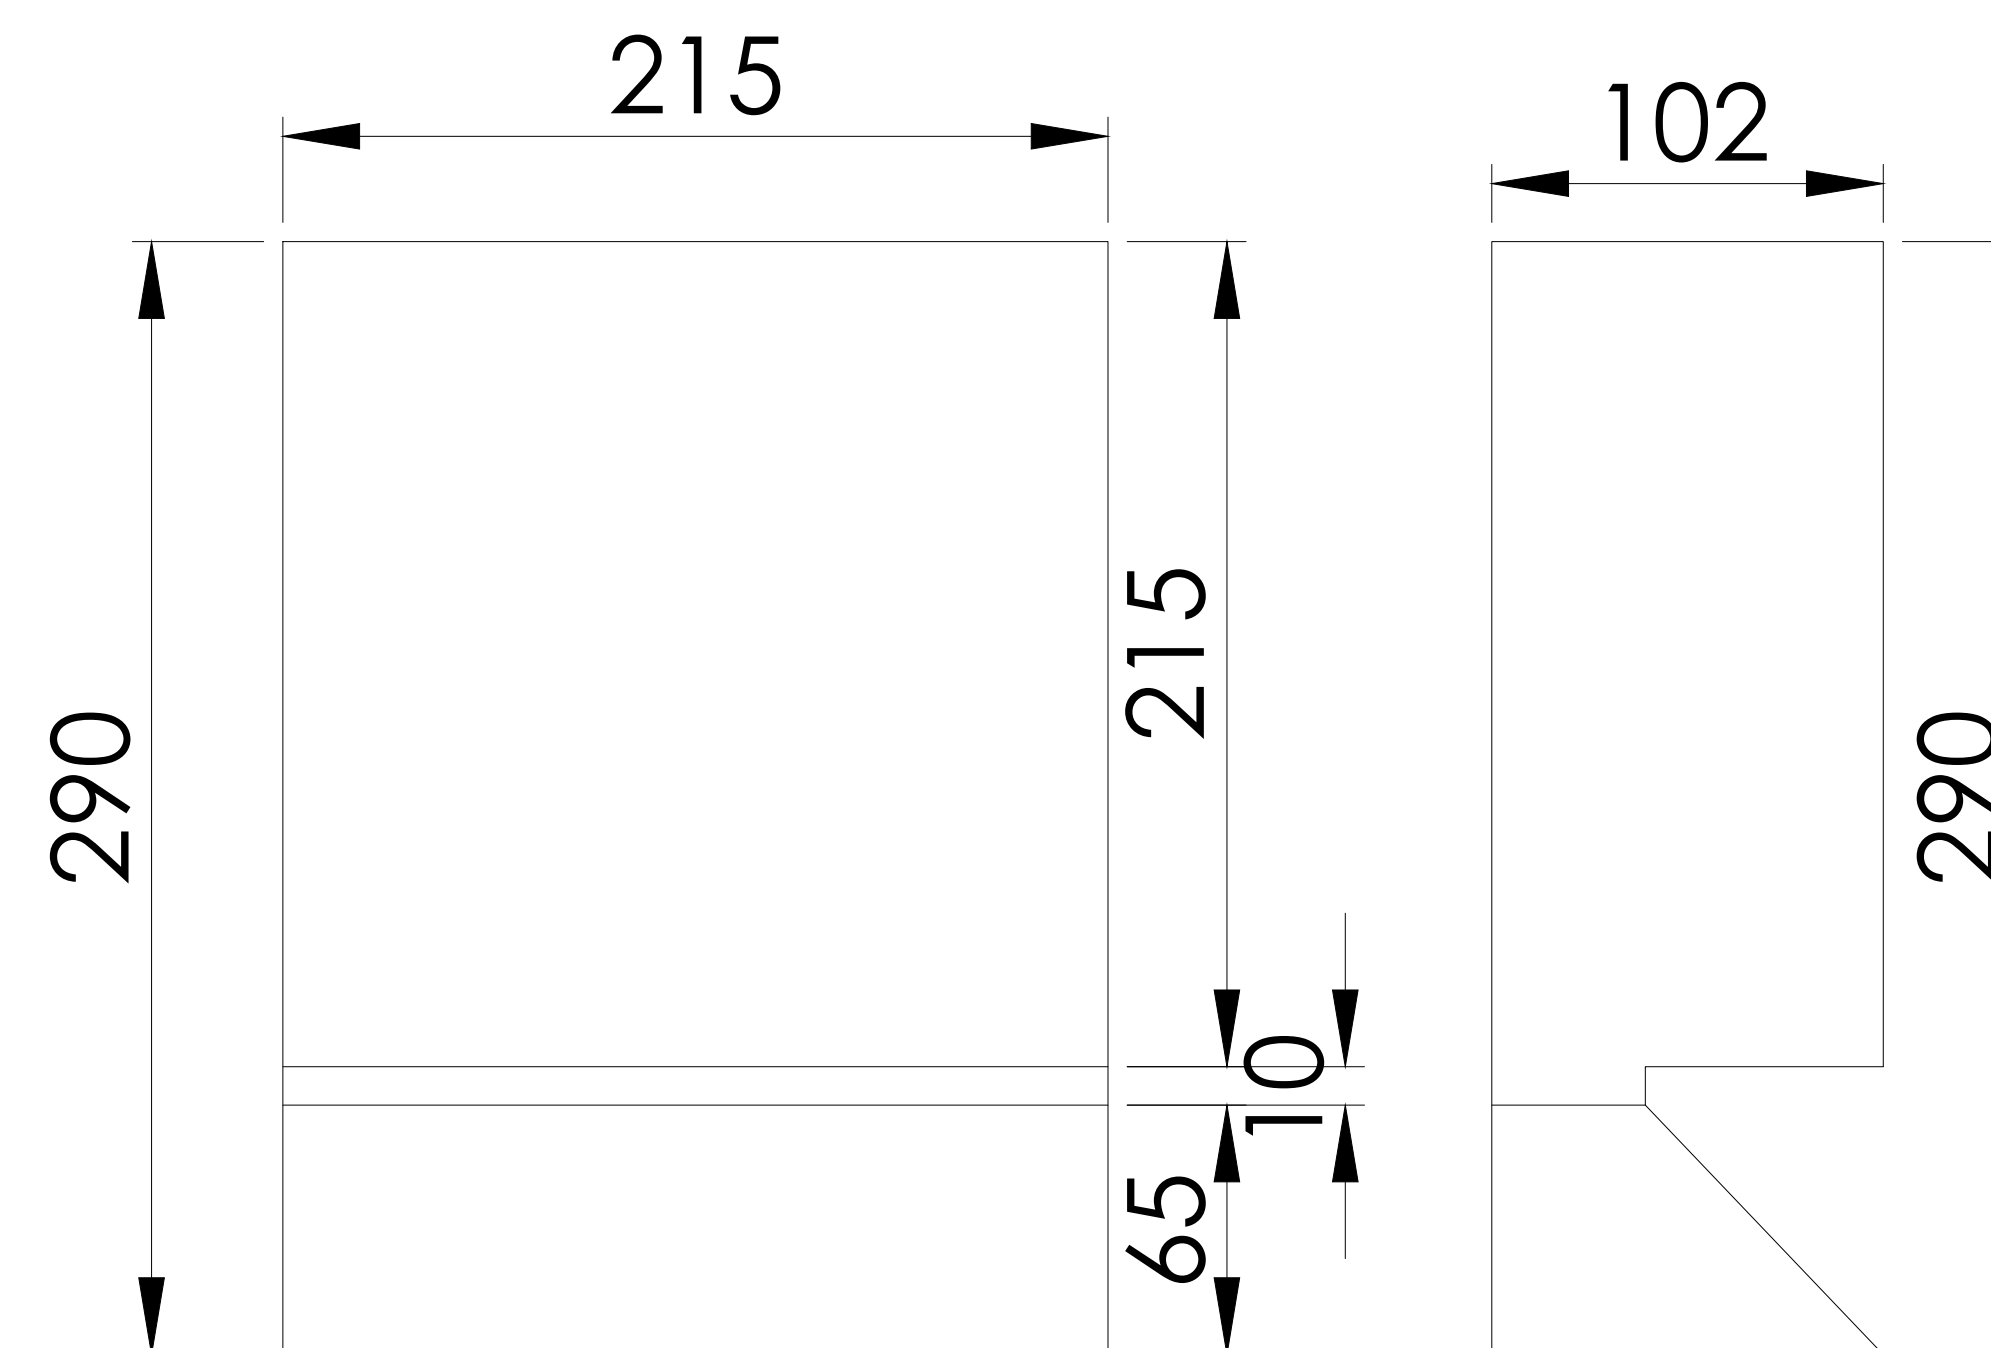

Bat bricks to be installed 3m high on South facing walls. The bricks should be Schwegler 2FR or similar. 2 Bat Boxes applicable per plot. Refer to Elevations for location.



Bat Box applicable to plots 1,4,10,11,14

Printed or electronic copies of this drawing can be scaled for planning purposes only. Any discrepancies with this drawing to be reported and clarified prior to commencing work on site, if in doubt - Ask.
Corporate Architecture Ltd accept no responsibility for works not undertaken fully in accordance with this drawing and relevant specifications.
Copyright © Corporate Architecture Limited

North point:

Notes:

Revision Log:

P2	Sparrow terrace box replaced with swift box.	AO	21.05.25
P1	Drawing Issue	AO	10.04.25

Rev: Description: By: Date:

Project:
St Ippes,
Stevenage Road / Sperberry Hill
St. Ippolys

Client:
Talbot Homes



Scale:
0 25mm 50mm 75mm 100mm 1:2

Drawn by: AO	Checked: CED	Date: Mar '25	Paper Size: A1
-----------------	-----------------	------------------	-------------------

Drawing Title:
Bird Box & Bat Brick Details

Drawing Status:
PLANNING ISSUE

Drawing Number: 5761/TH/25/DE0016	Revision Number: P2
--------------------------------------	------------------------



CORPORATE ARCHITECTURE LIMITED
CHARTERED ARCHITECTS

HEAD OFFICE
Vencell House, 1 Trimcush Way,
Market Harborough,
Leicestershire, LE16 7XY
Tel: 01858 467476

ISO 9001 office@cal.design www.corporatearchitecture.co.uk RIBA Chartered Practice