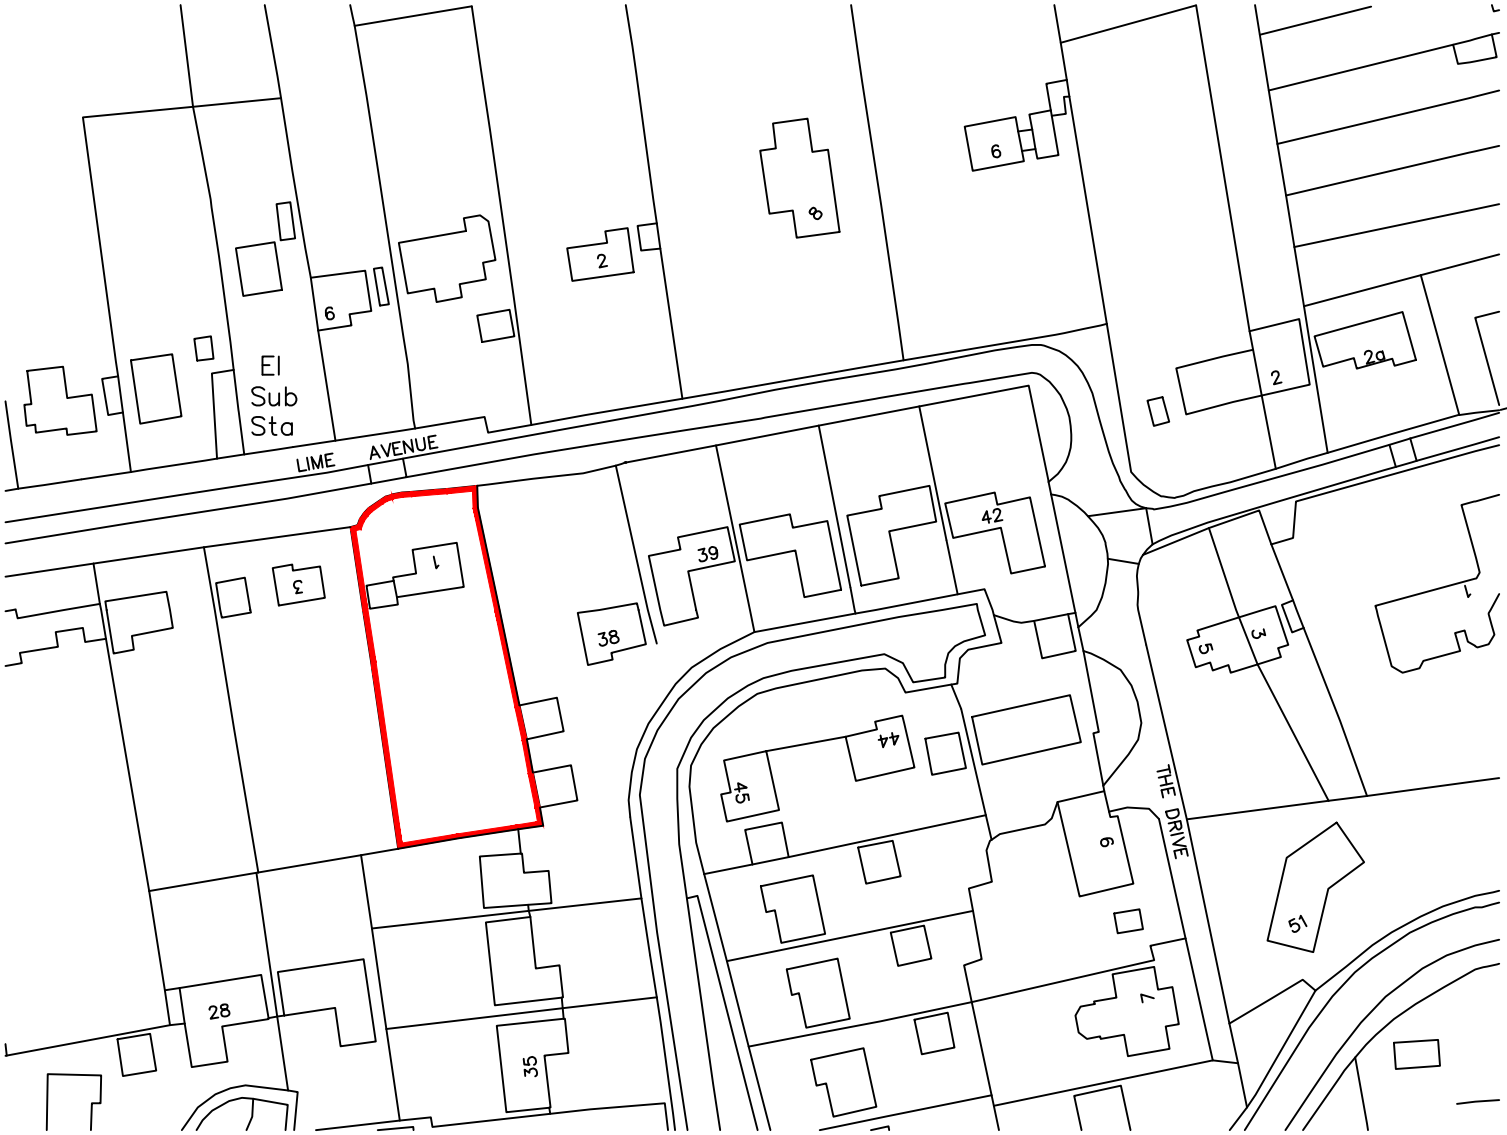

Ordnance Survey (c) Crown Copyright 2018. All rights reserved. Licence number 100022432

Project

Proposed Extension
and Alterations
1 lime Avenue
Kimpton
Herts AL4 8LQ

Title

Location Plan

Scale 1/1250@A4

Drg. No 1LA-01

Date May 2013

architecture & design

The Studio 5 Chequers Cottages
Preston Herts SG4 7TY
Telephone 01462 433443 Fax 01462 451681
e-mail b.l.architect@btconnect.com