

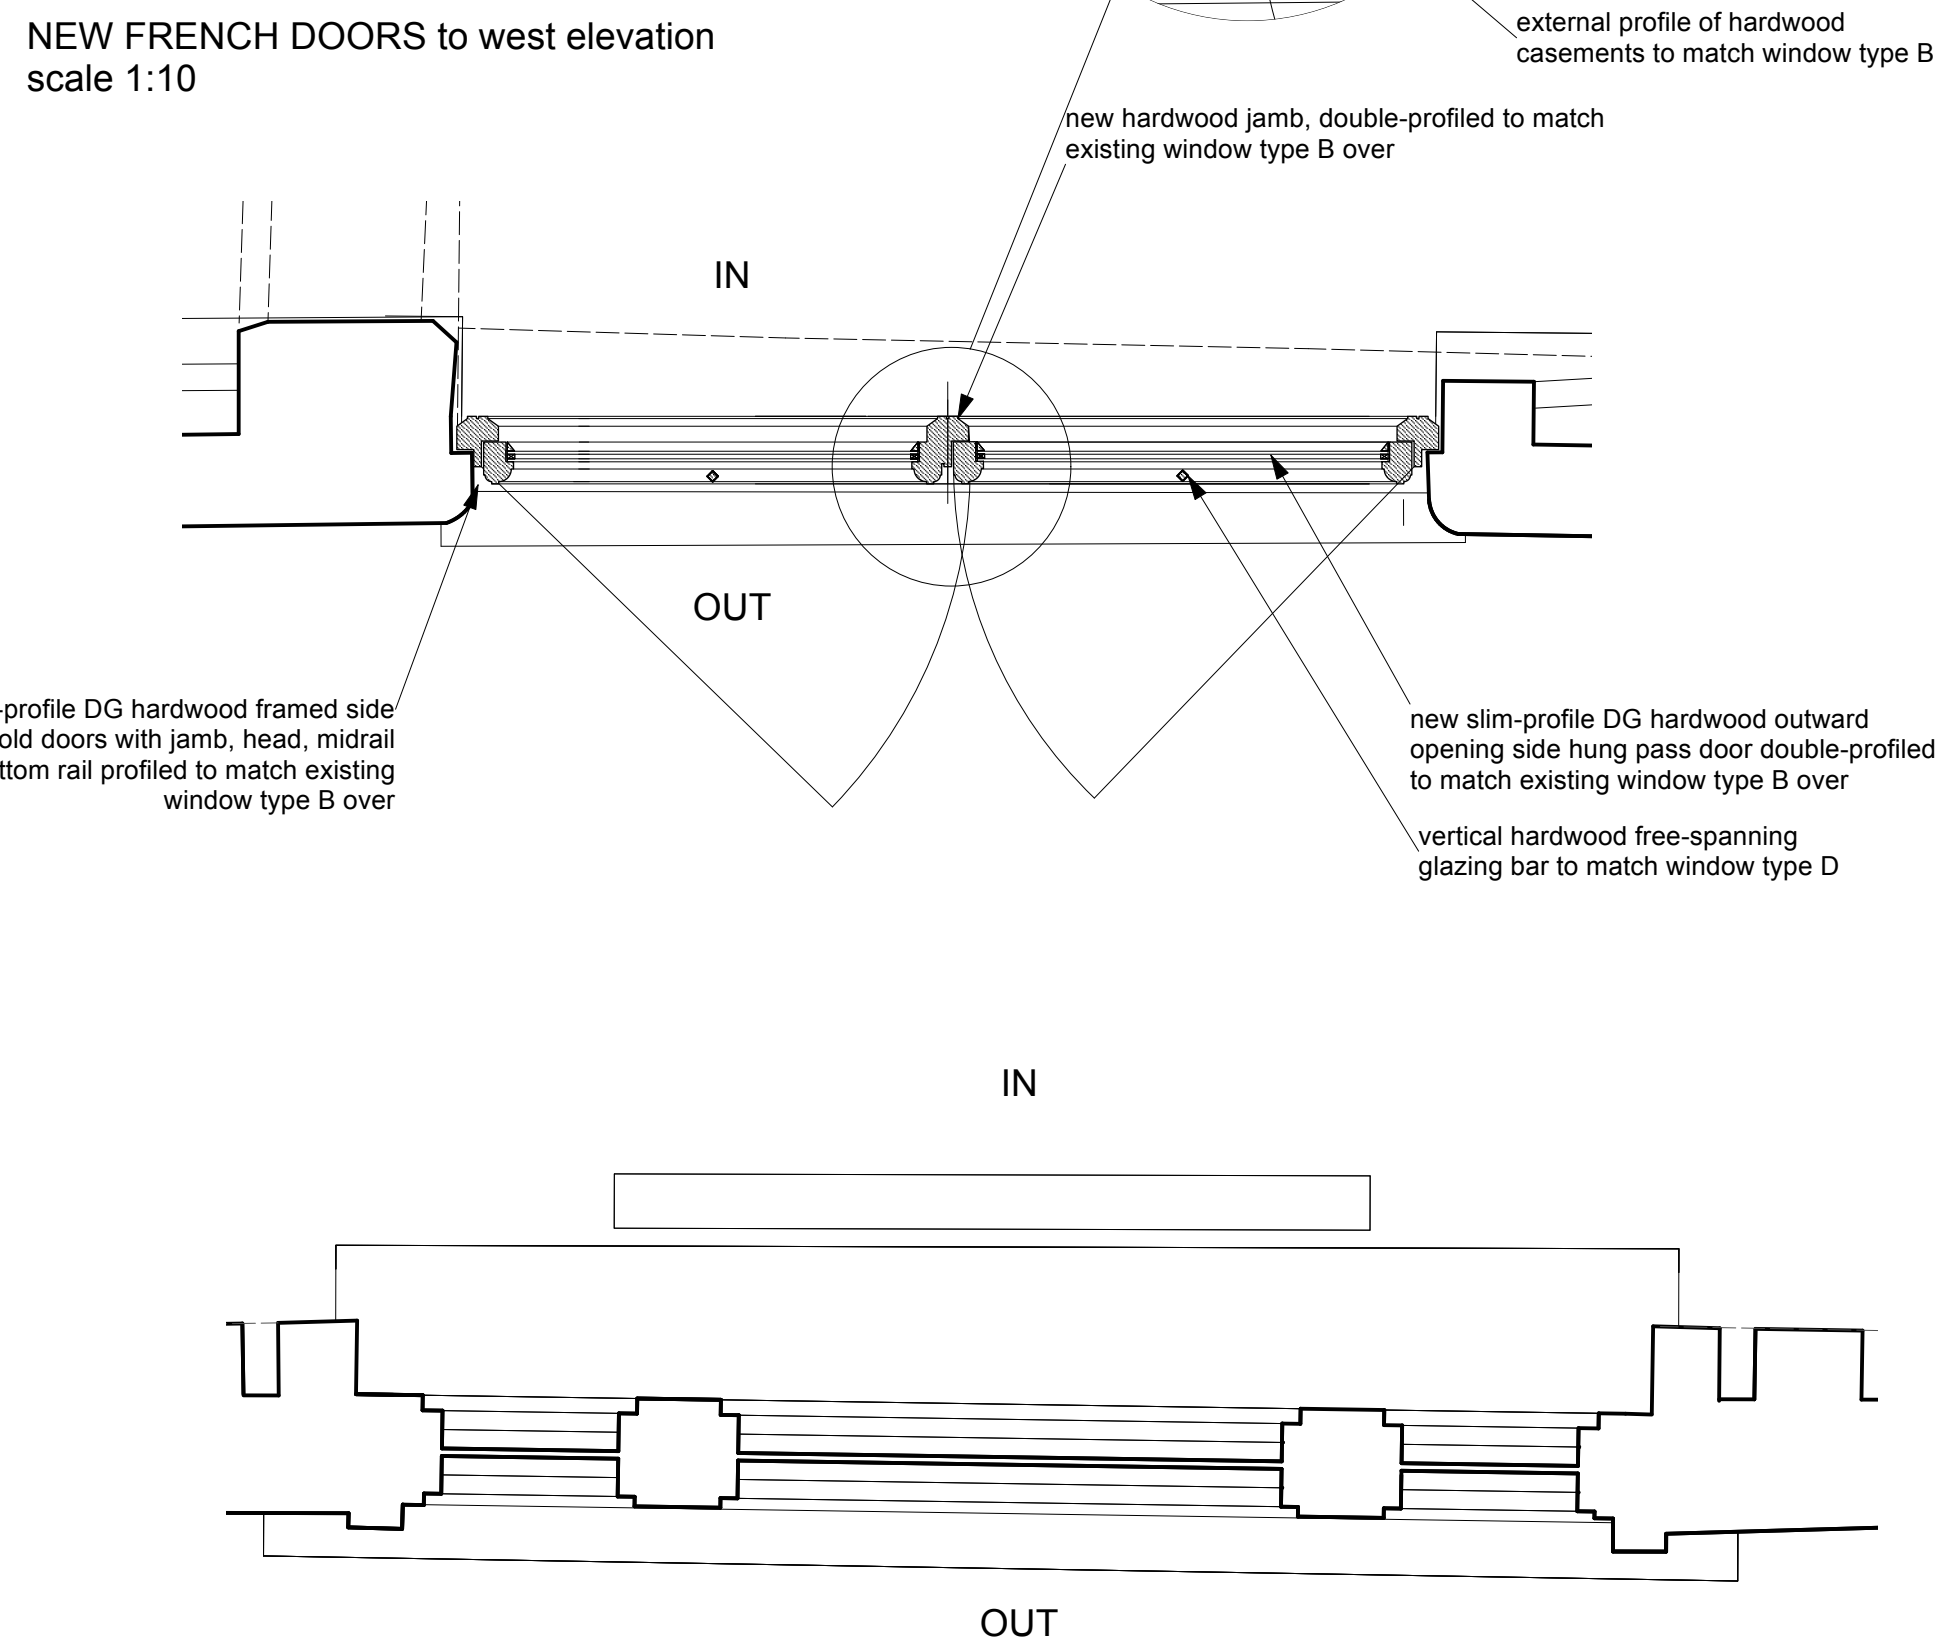



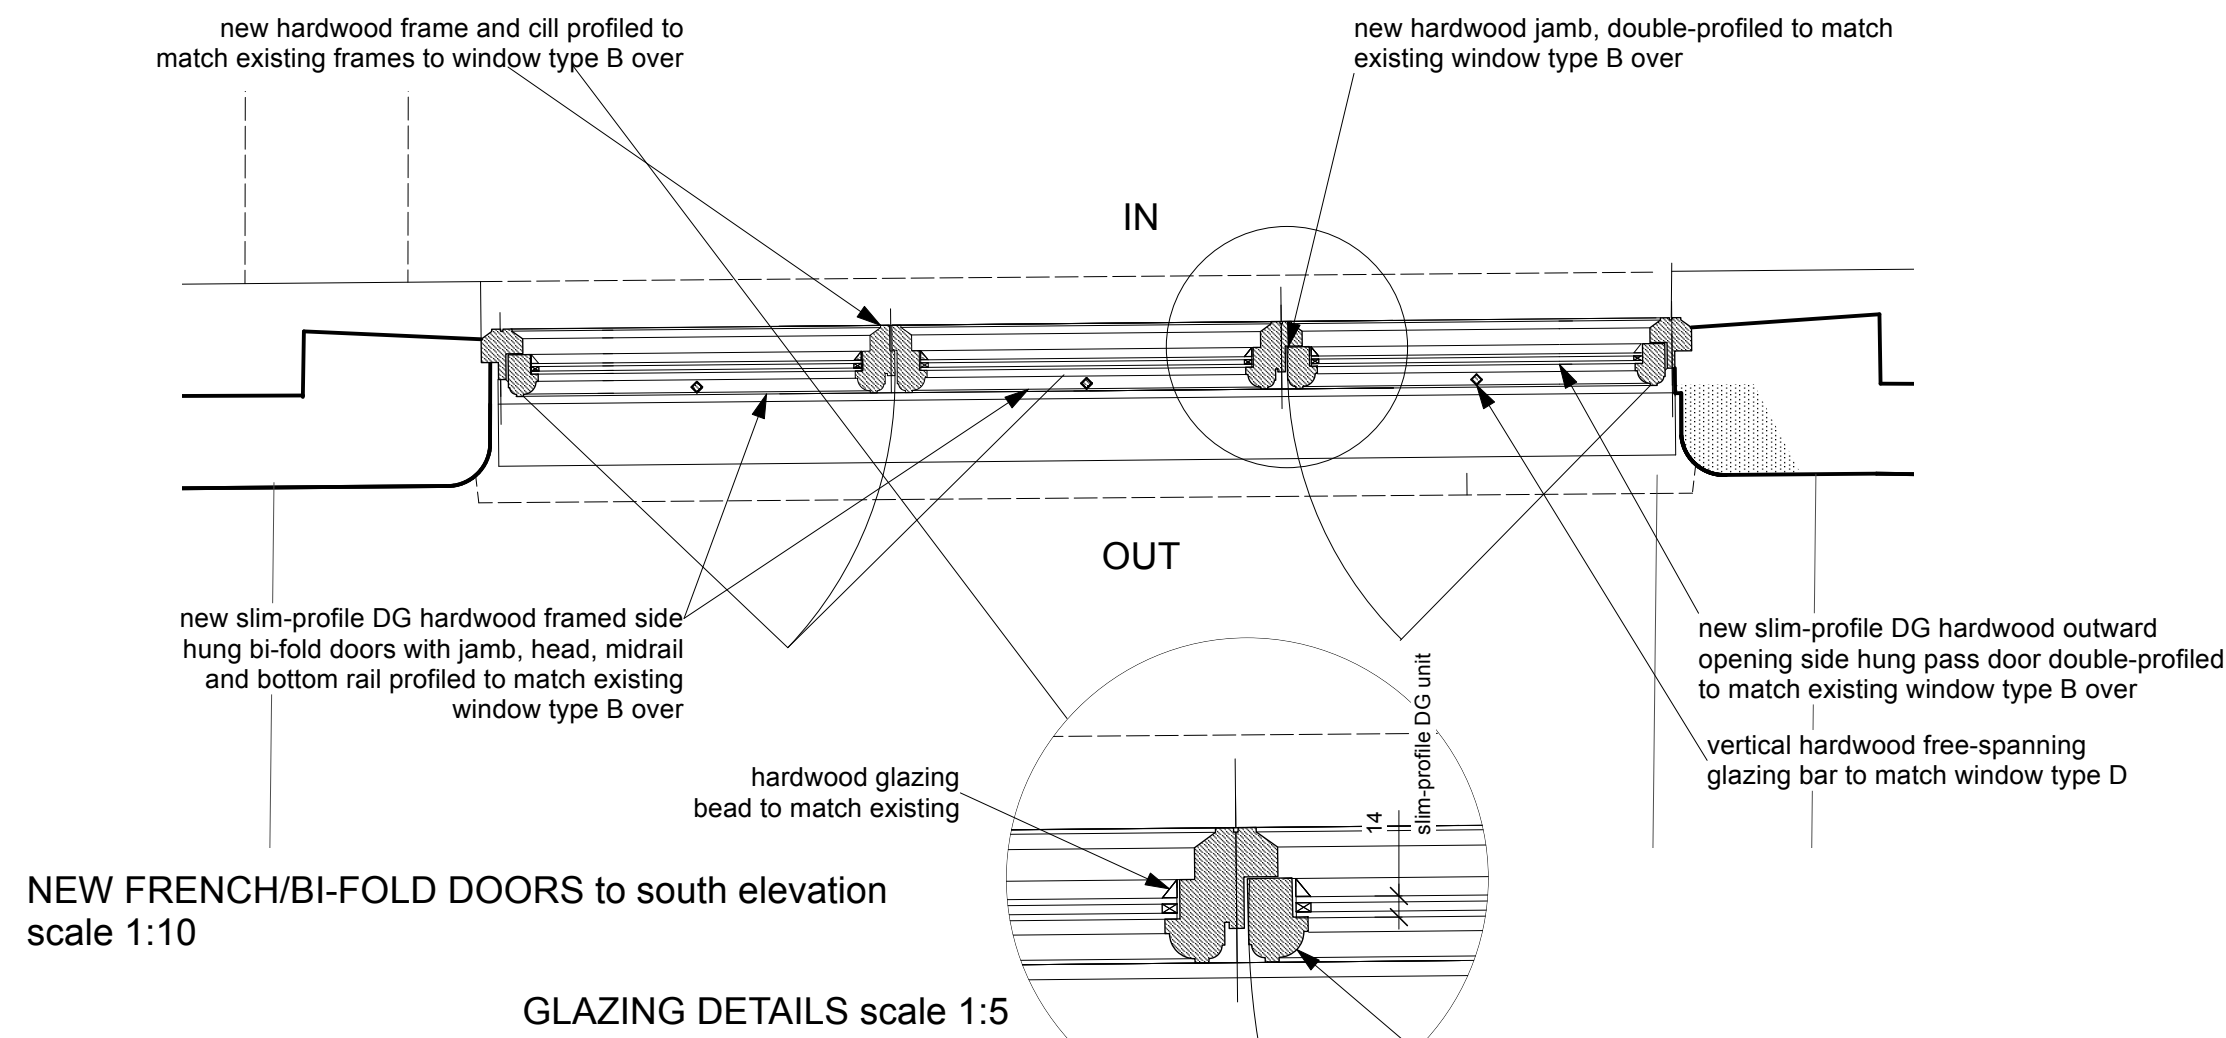


WINDOW TYPE C plan as existing

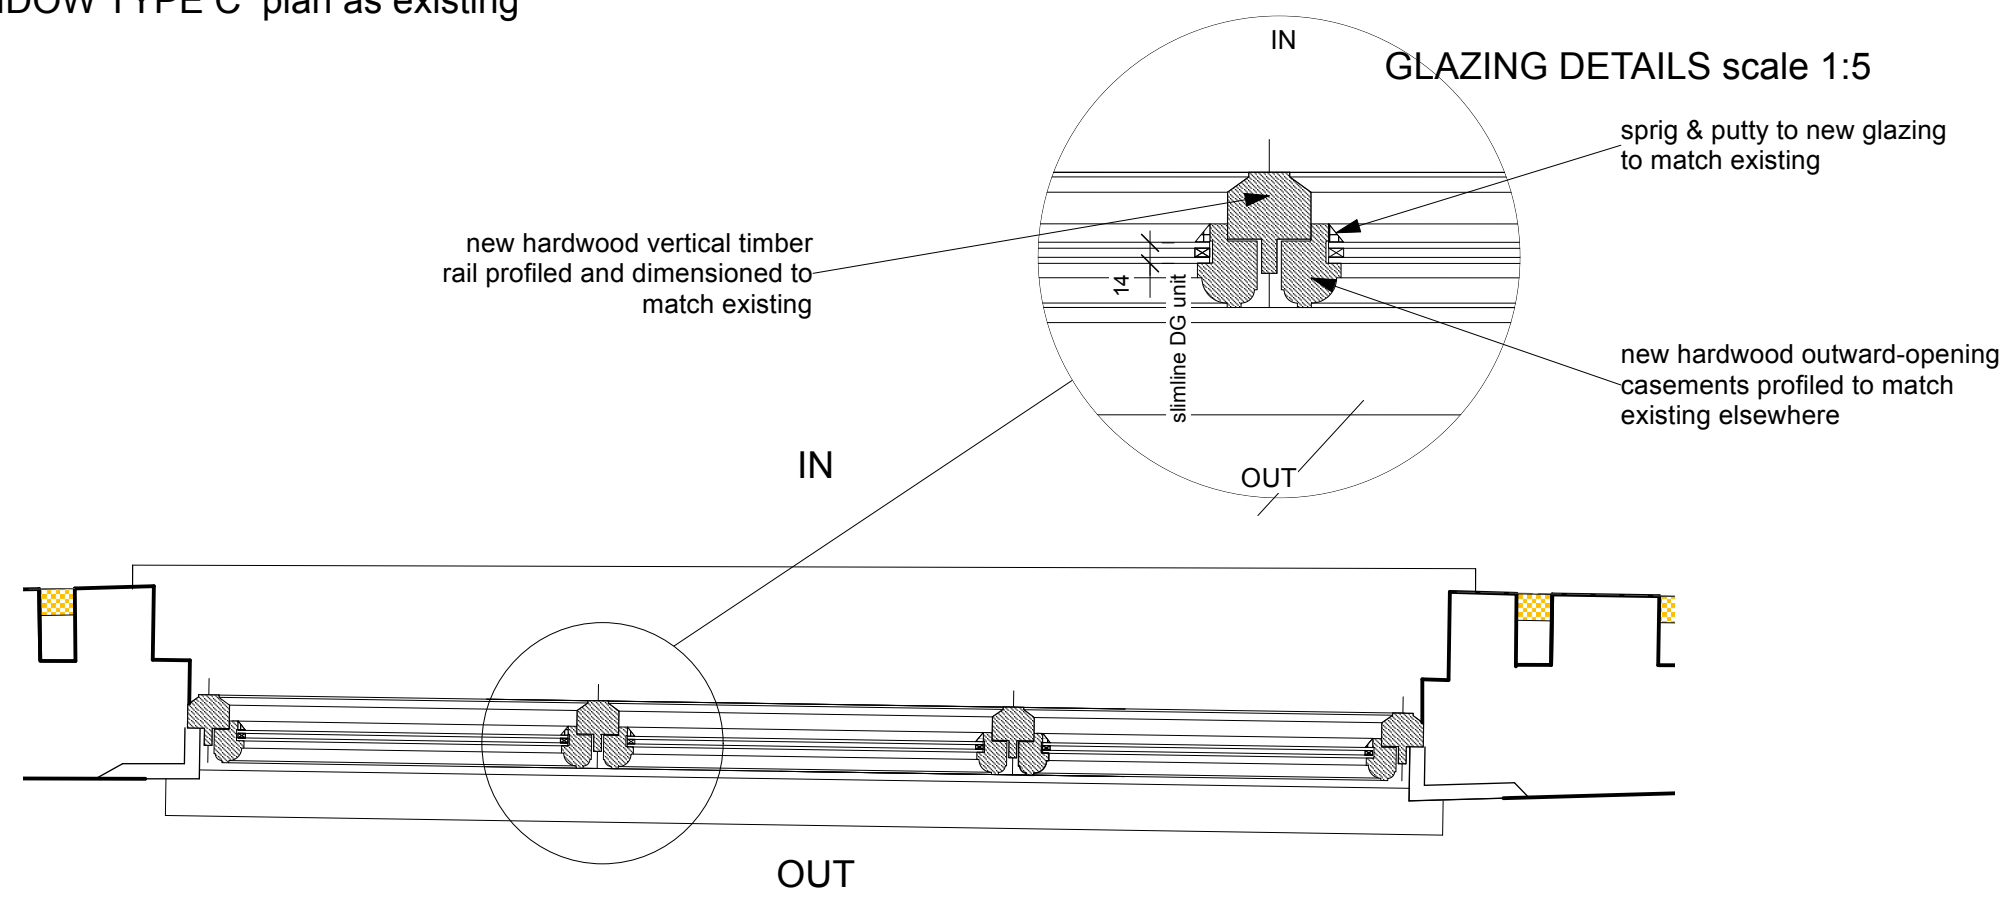


WINDOW TYPE C plan as proposed

new hardwood framed window with DG outward opening casements
new cill and head detailed to match existing window type B

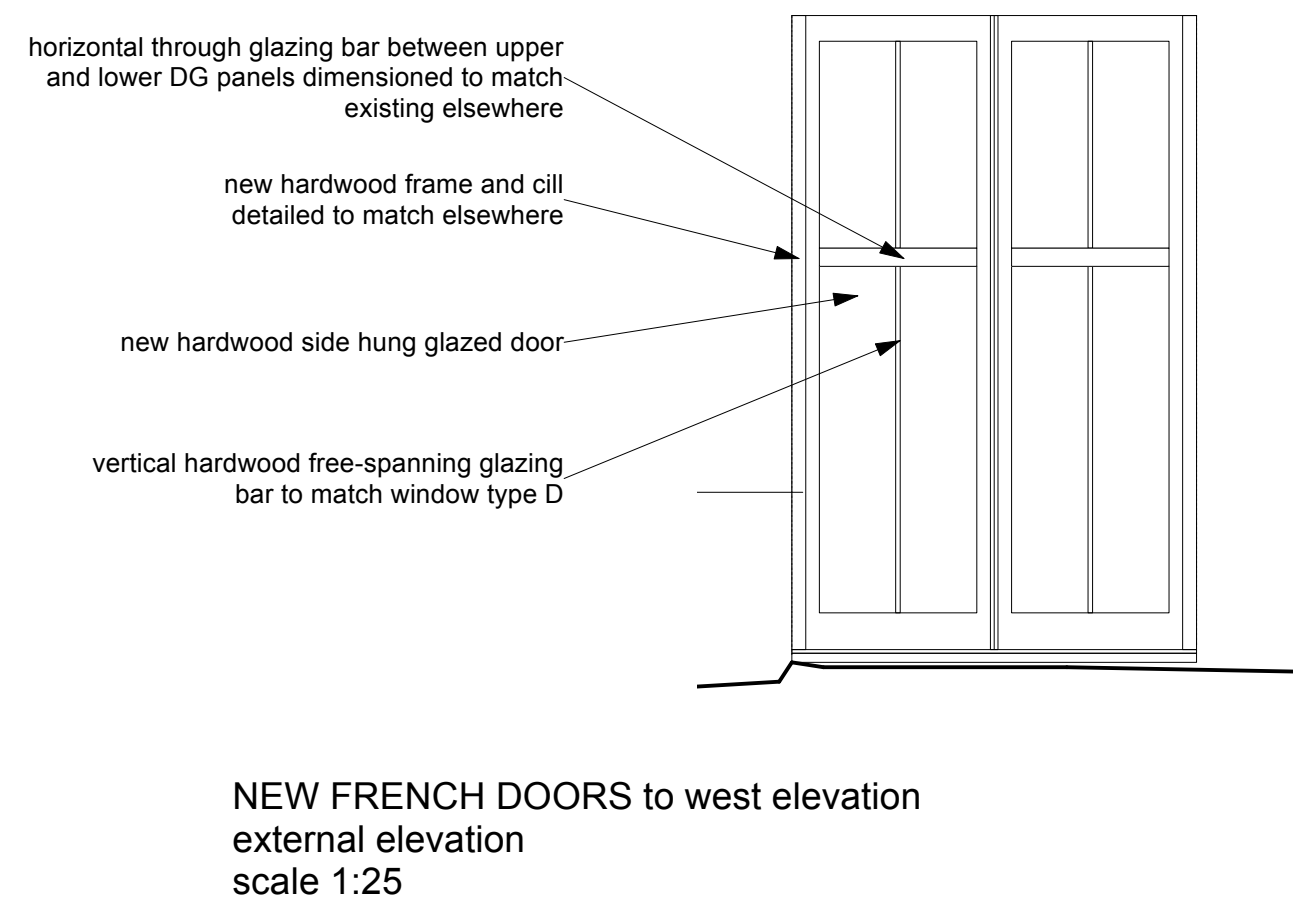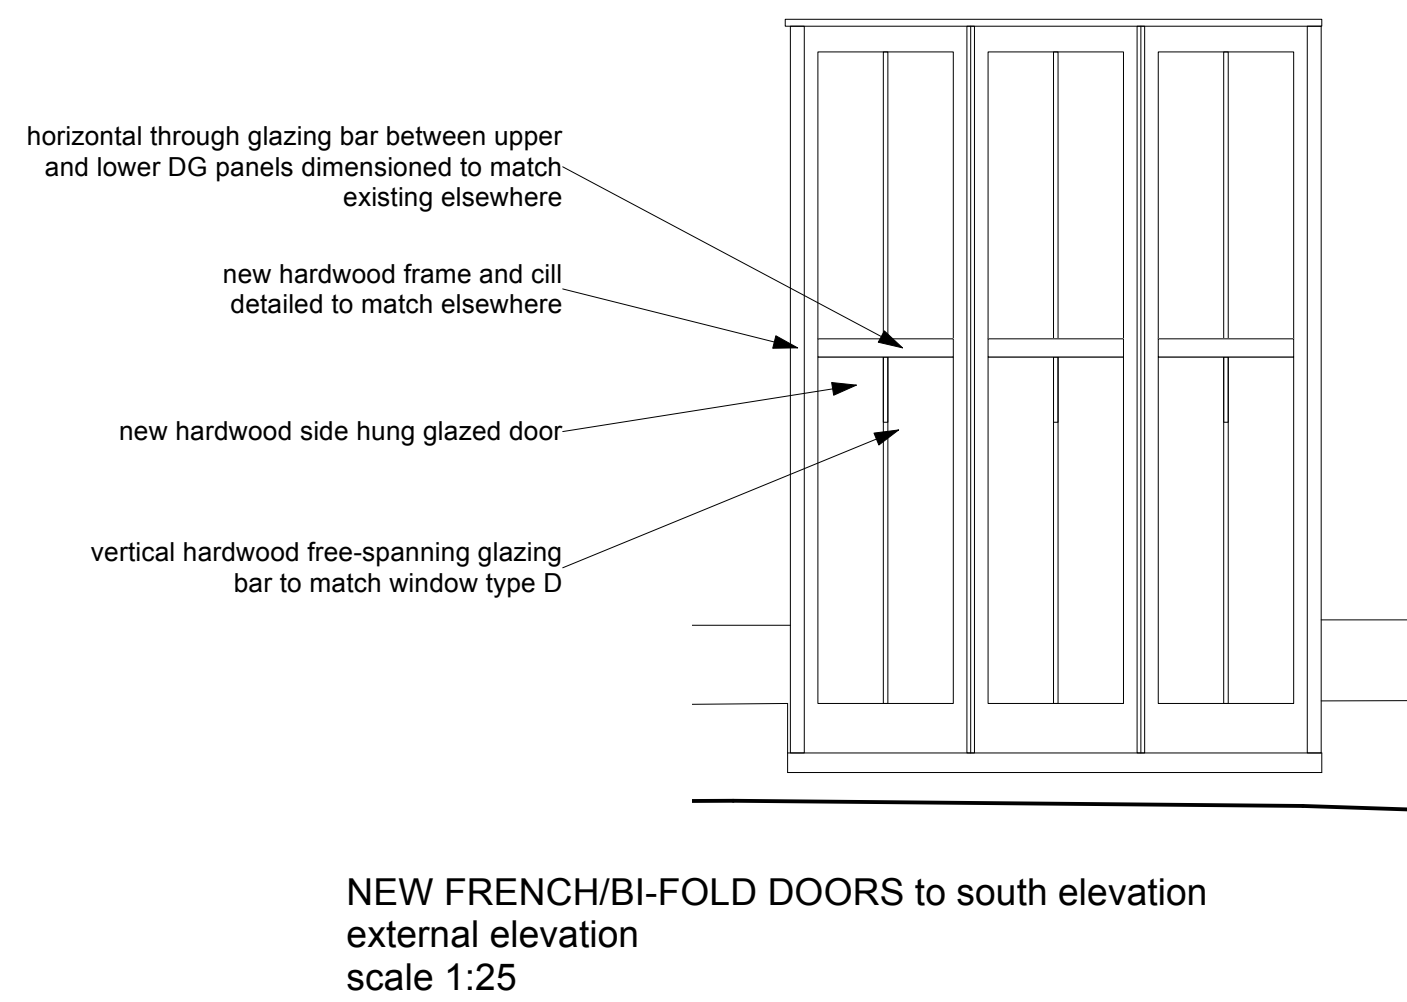


WINDOW TYPE C external elevation as existing
scale 1:25

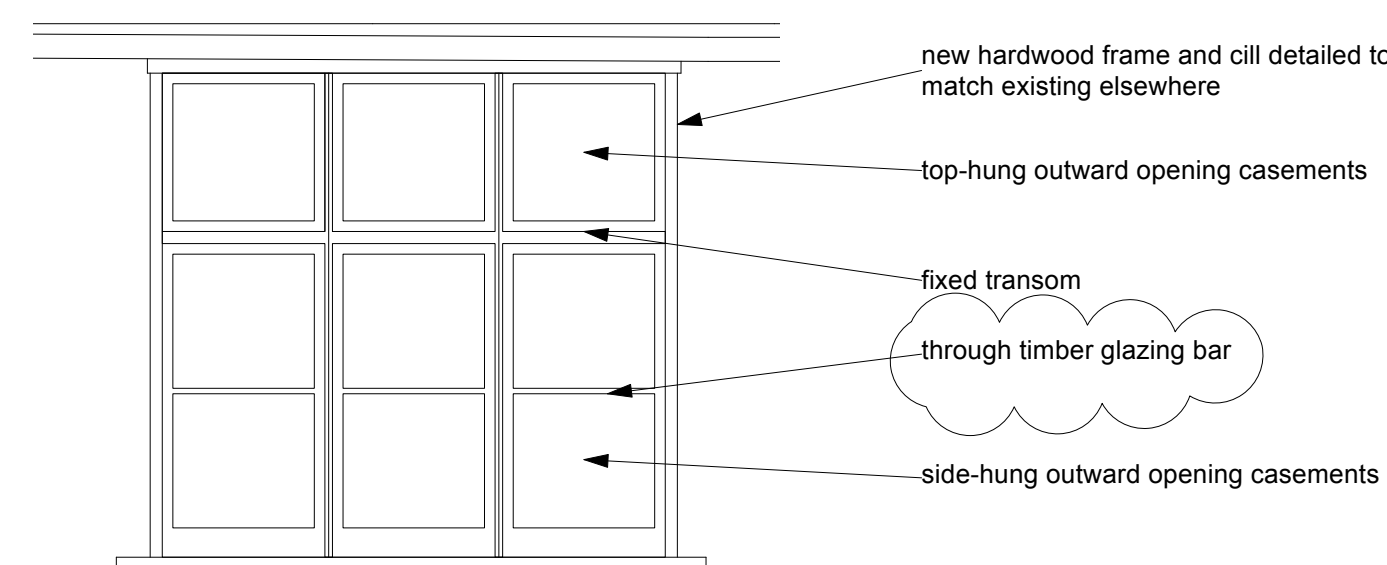


WINDOW TYPE C external elevation as proposed
scale 1:25

new hardwood framed window with DG outward opening casements
new cill and head detailed to match existing window type B

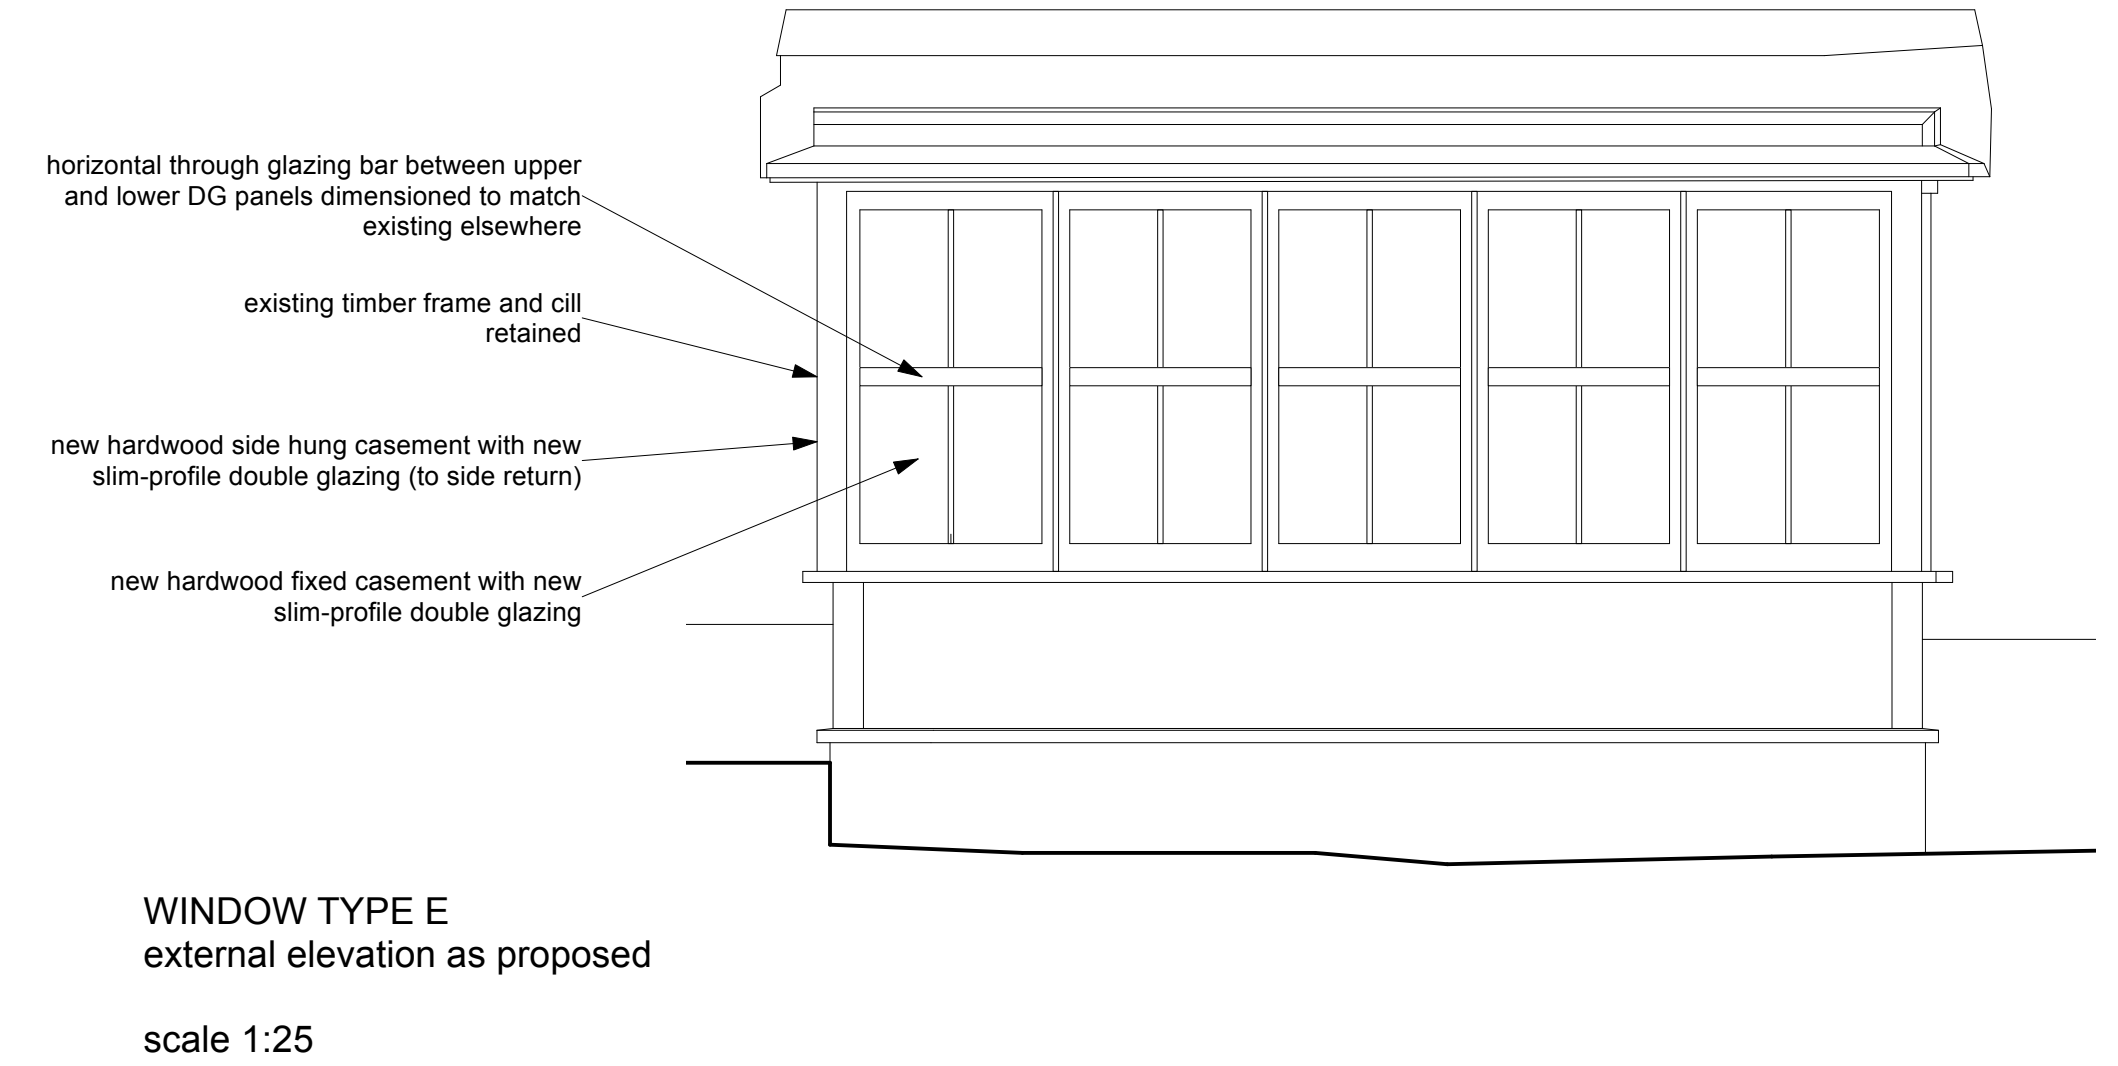

WINDOW TYPE E plan as proposed

new hardwood framed fixed and outward opening casements
with slim-profile double glazing existing cills and frames
retained

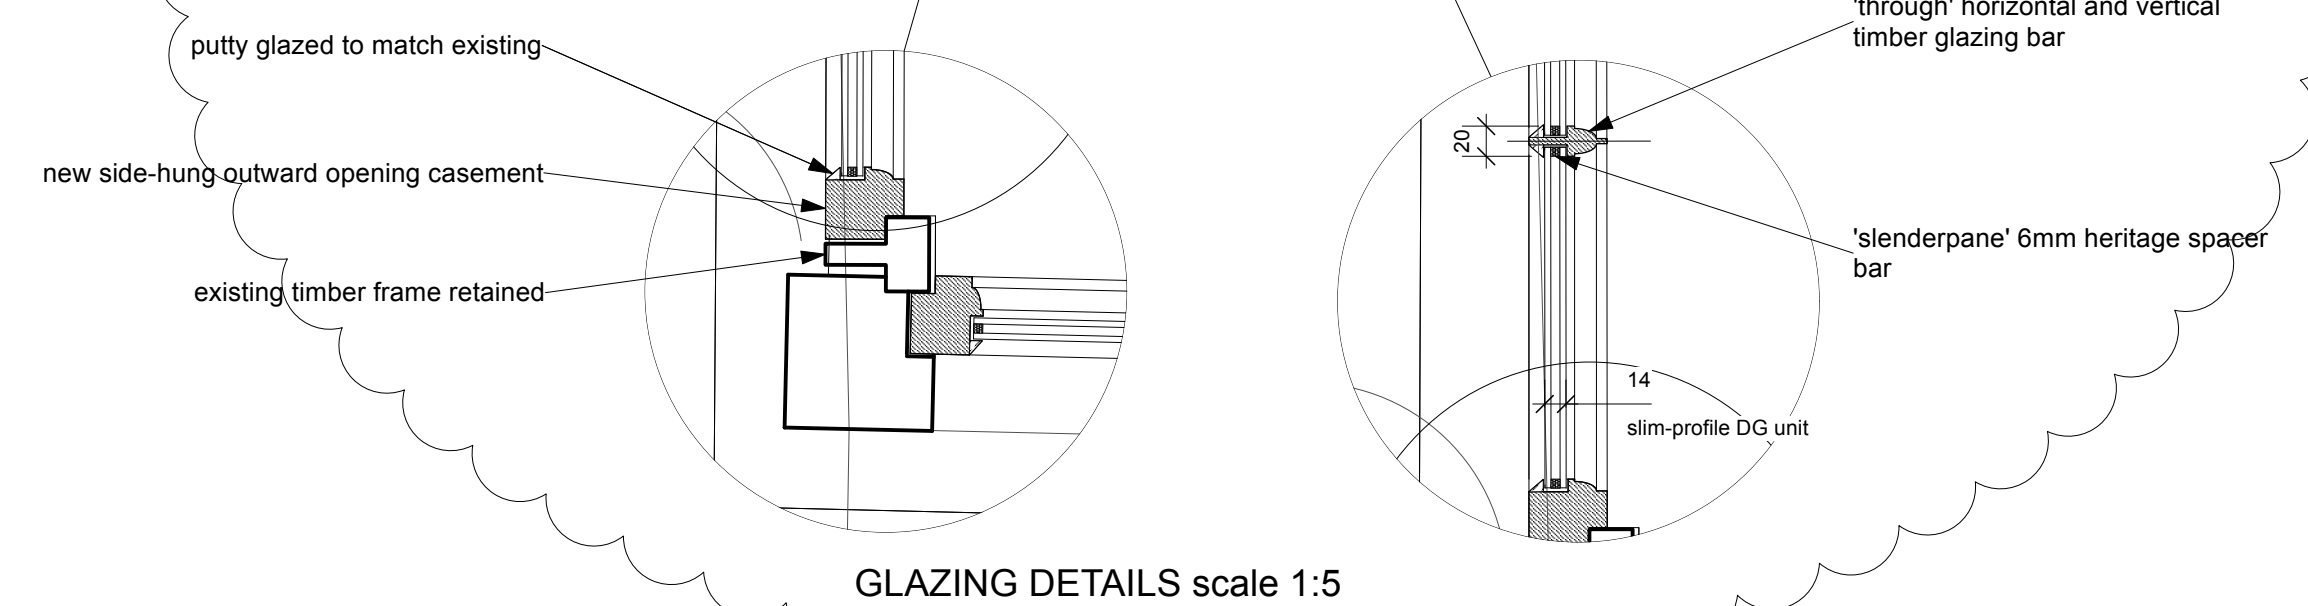

Tillman Architects ©
E: keith.tillman@me.com
84 Speedwell St London SE8 4AT

Title
Window details as existing and
proposed 2

Project
Refurbishment and Alterations to
Old Manor Shafterhoe End
for
Phil and Cess Noble

580
04 12
A

scale 1:5,
1:10&
1:25 @ A1

oct
24

Do not scale this drawing. The contractor is responsible for checking all dimensions.
Any discrepancies shall be reported to the Architect.