




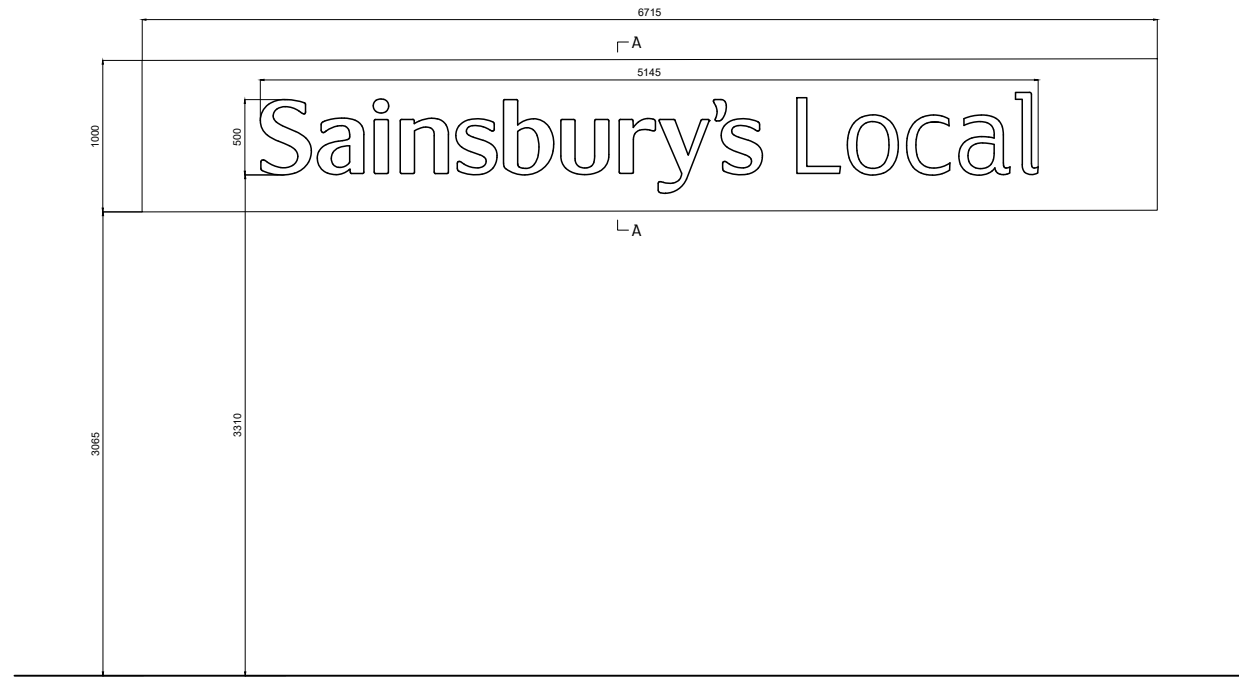


01 PROPOSED FASCIA SIGN -INTERNALLY ILLUMINATED-
P194002213 1:50@A3 ILLUMINATION LEVEL - 375 cd/m²

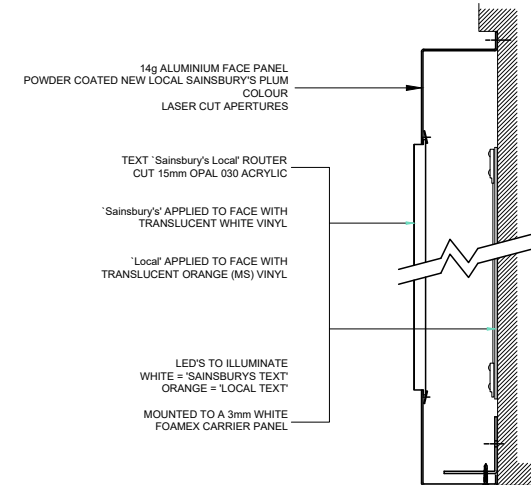


02 PROPOSED FASCIA SIGNAGE DETAILS
P194002213 1:10@A3 -INTERNALLY ILLUMINATED-
ILLUMINATION LEVEL - 375 cd/m²

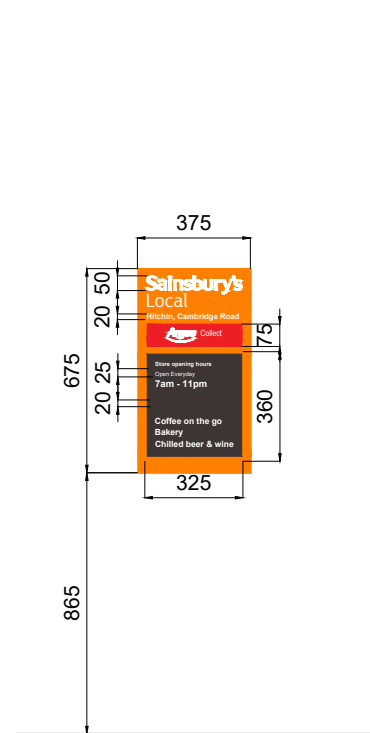


03 WELCOME MESSAGE
P194002213 1:25@A3

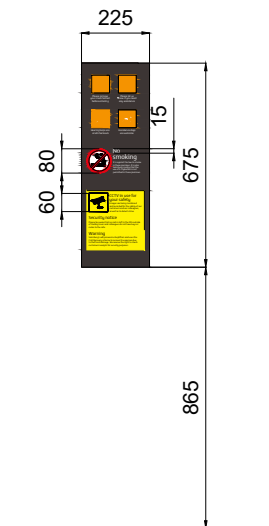

04 STAT SIGN
P194002213 1:25@A3

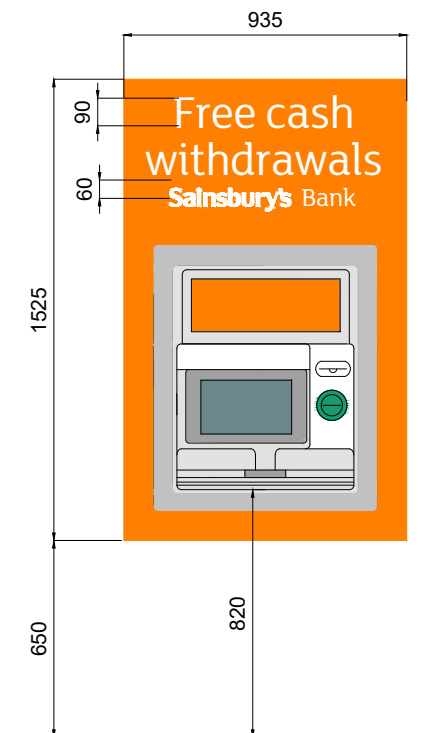

05 ATM SURROUND
P194002213 1:25@A3

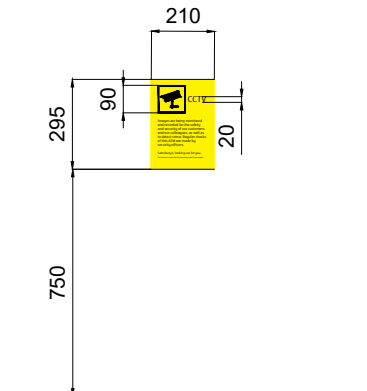

06 ATM DISCLAIMER
P194002213 1:25@A3



A	07.04.25	Details added	JN
--	09.01.24	First issue	JN
Rev.	Date	Description	
architects project managers cost consultants 2nd Floor 13 Swan Yard Islington, London N1 1SD tel: 0203 627 8880 jla			
Status INFORMATION			
Client Sainsbury's			
Project Title SAINSBURY'S LOCAL THE ANCHOR, 84 CAMBRIDGE RD HITCHIN, SG4 0JH			
Drawing Title PROPOSED SIGNAGE DETAILS			
Project Number S-90589		Drawing Number P-90589-214	Revision A
Drawn JN	Checked VA	Scale 1:20@A3	Date 09.01.24
JLA Architects is a trading name of Company Ref: OC315406 registered in England and Wales Registered Office: Euro House, 1384 High Road, London, N20 7YZ. Any reproduction of all or any part of this drawing without formal consent of the copyright owner, Company Ref: OC315606, is prohibited. The content of this drawing is the property of the Company Ref OC315606.			