



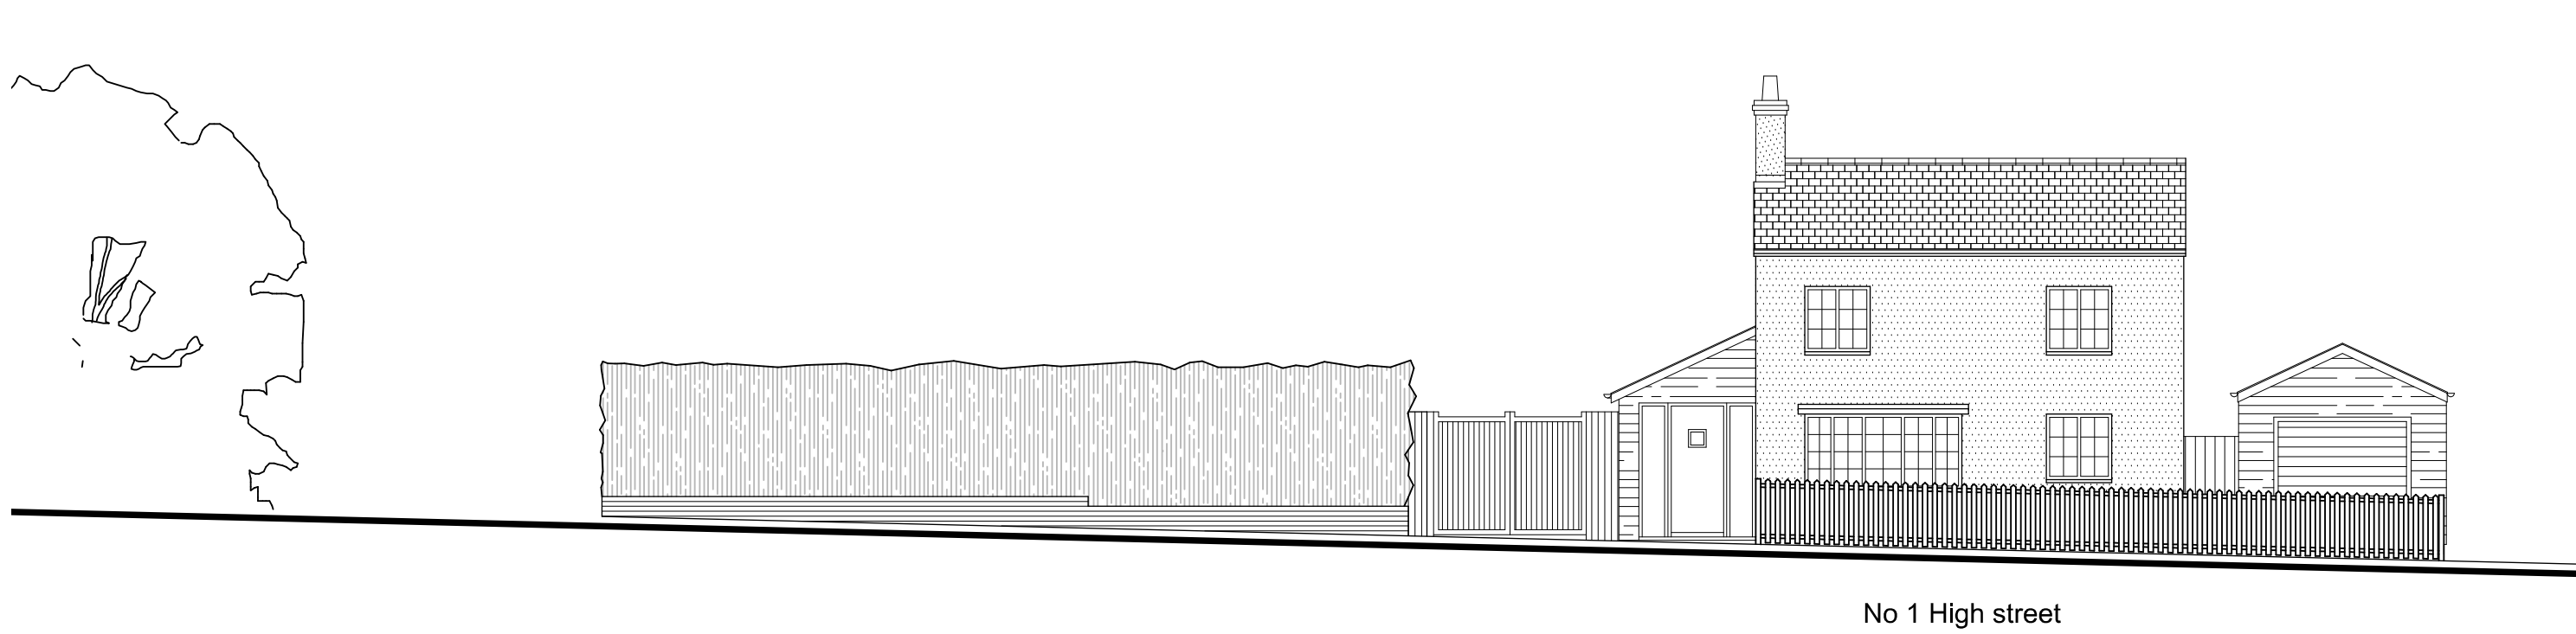


EXISTING STREET ELEVATION - Scale 1:100

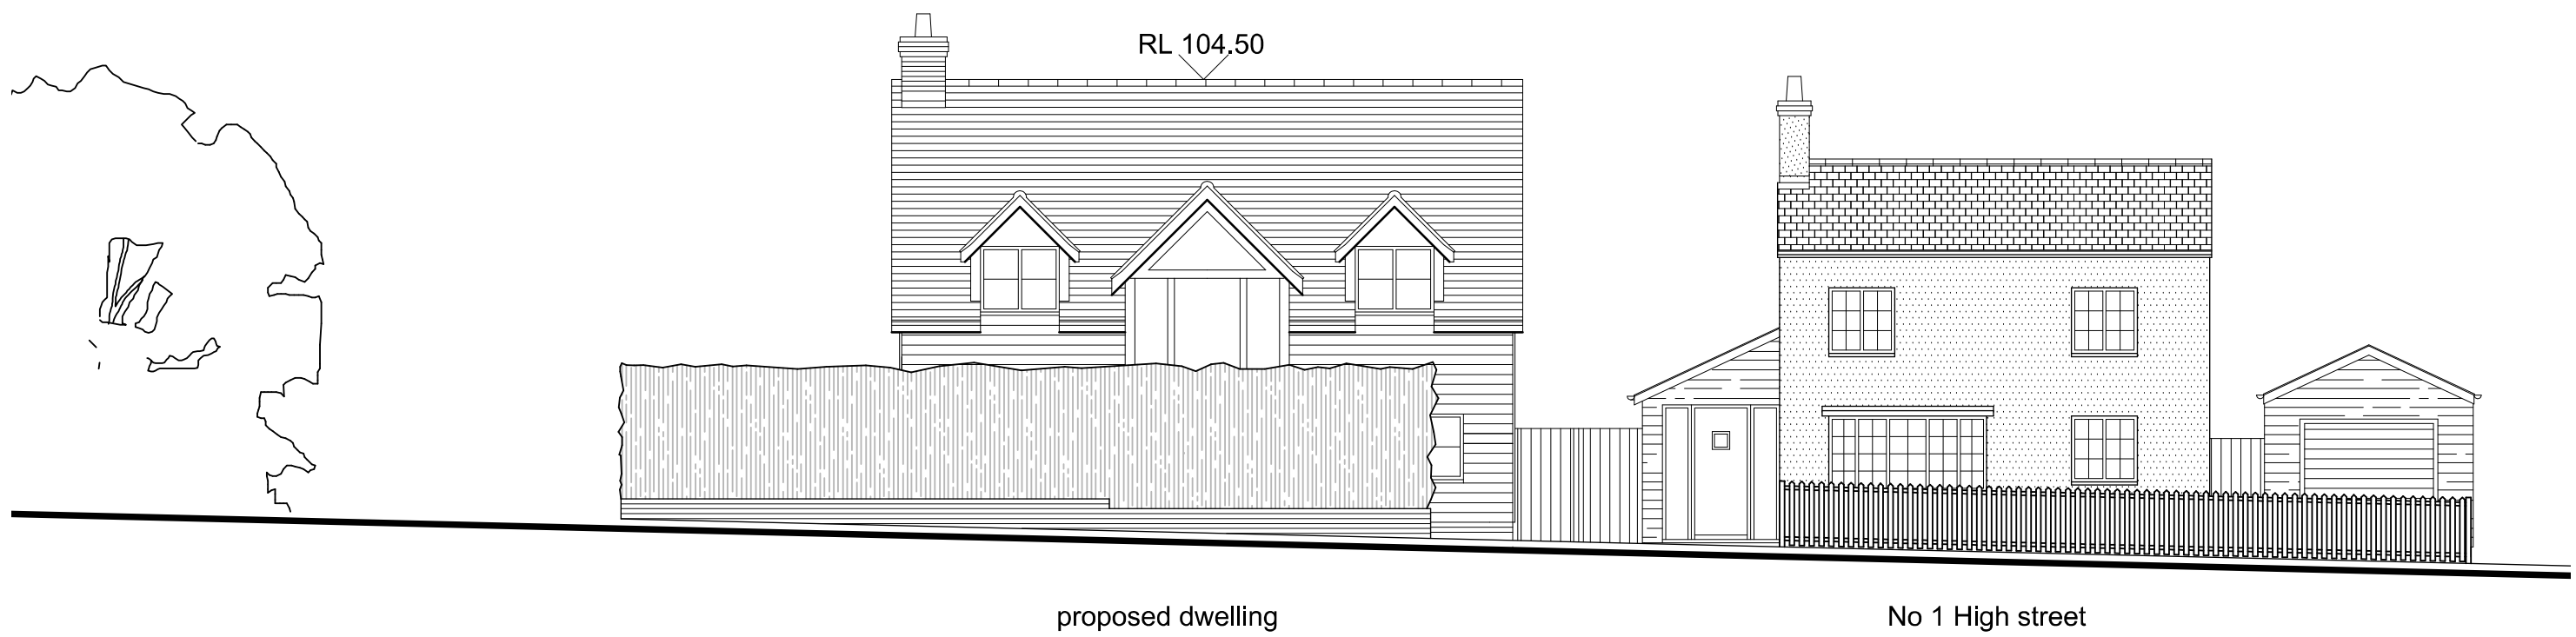


PROPOSED STREET ELEVATION - Scale 1:100

Datum 90.00 Datum 90.00 Datum 90.00 Datum 90.00

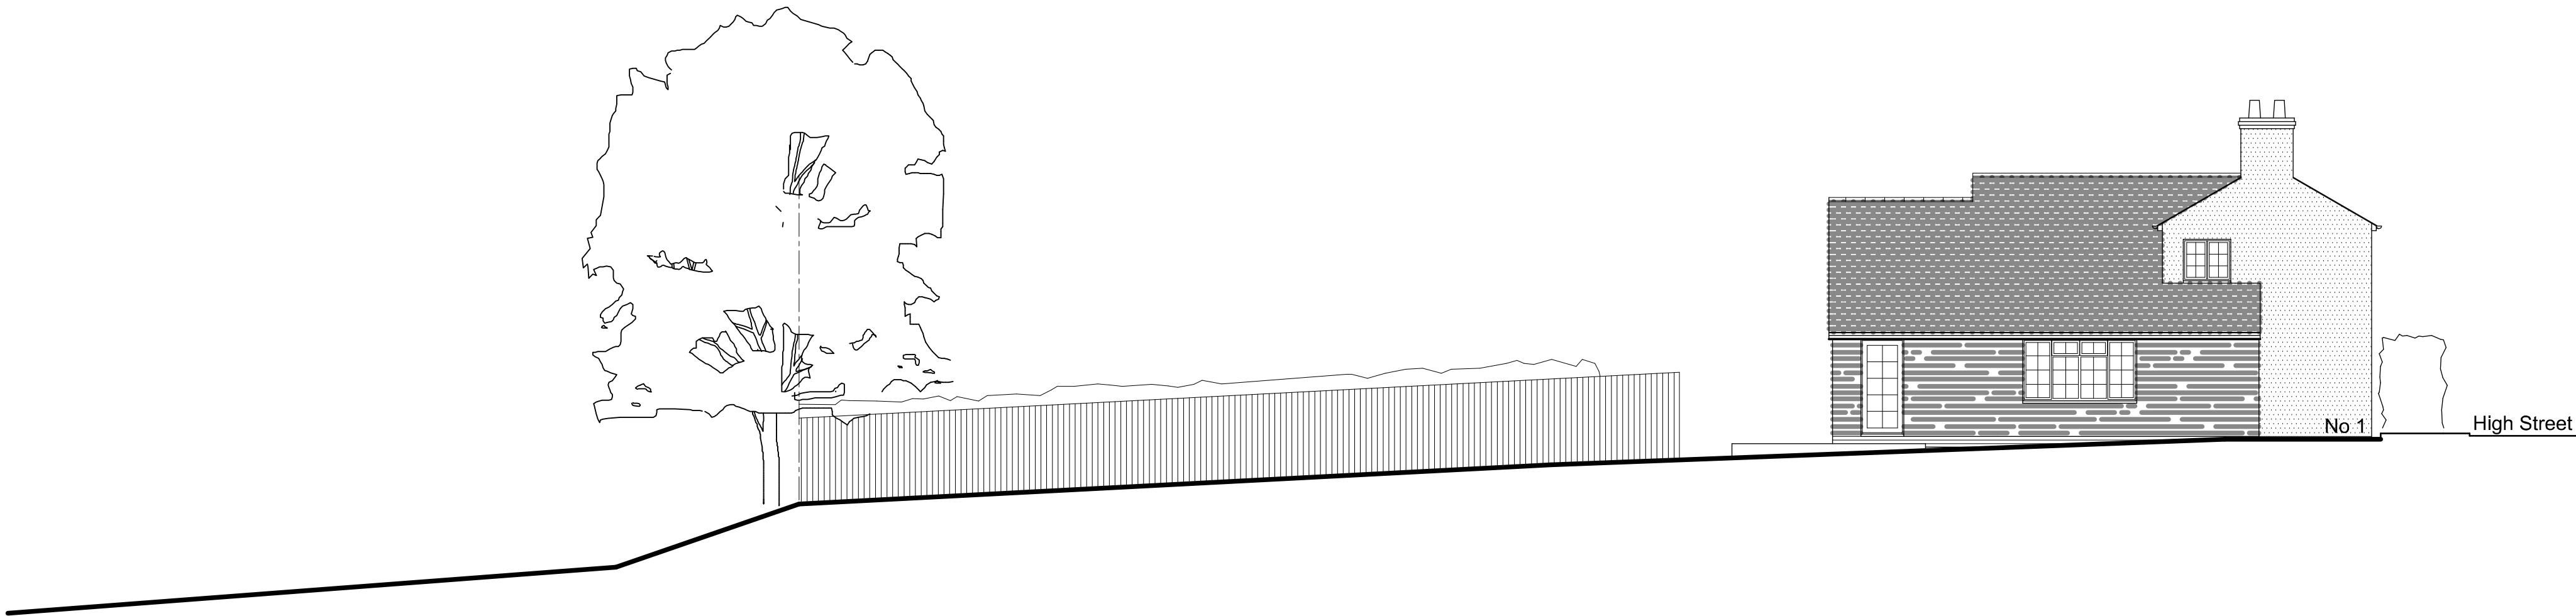

EXISTING SITE SECTION XX - Scale 1:100

Datum 90.00 Datum 90.00

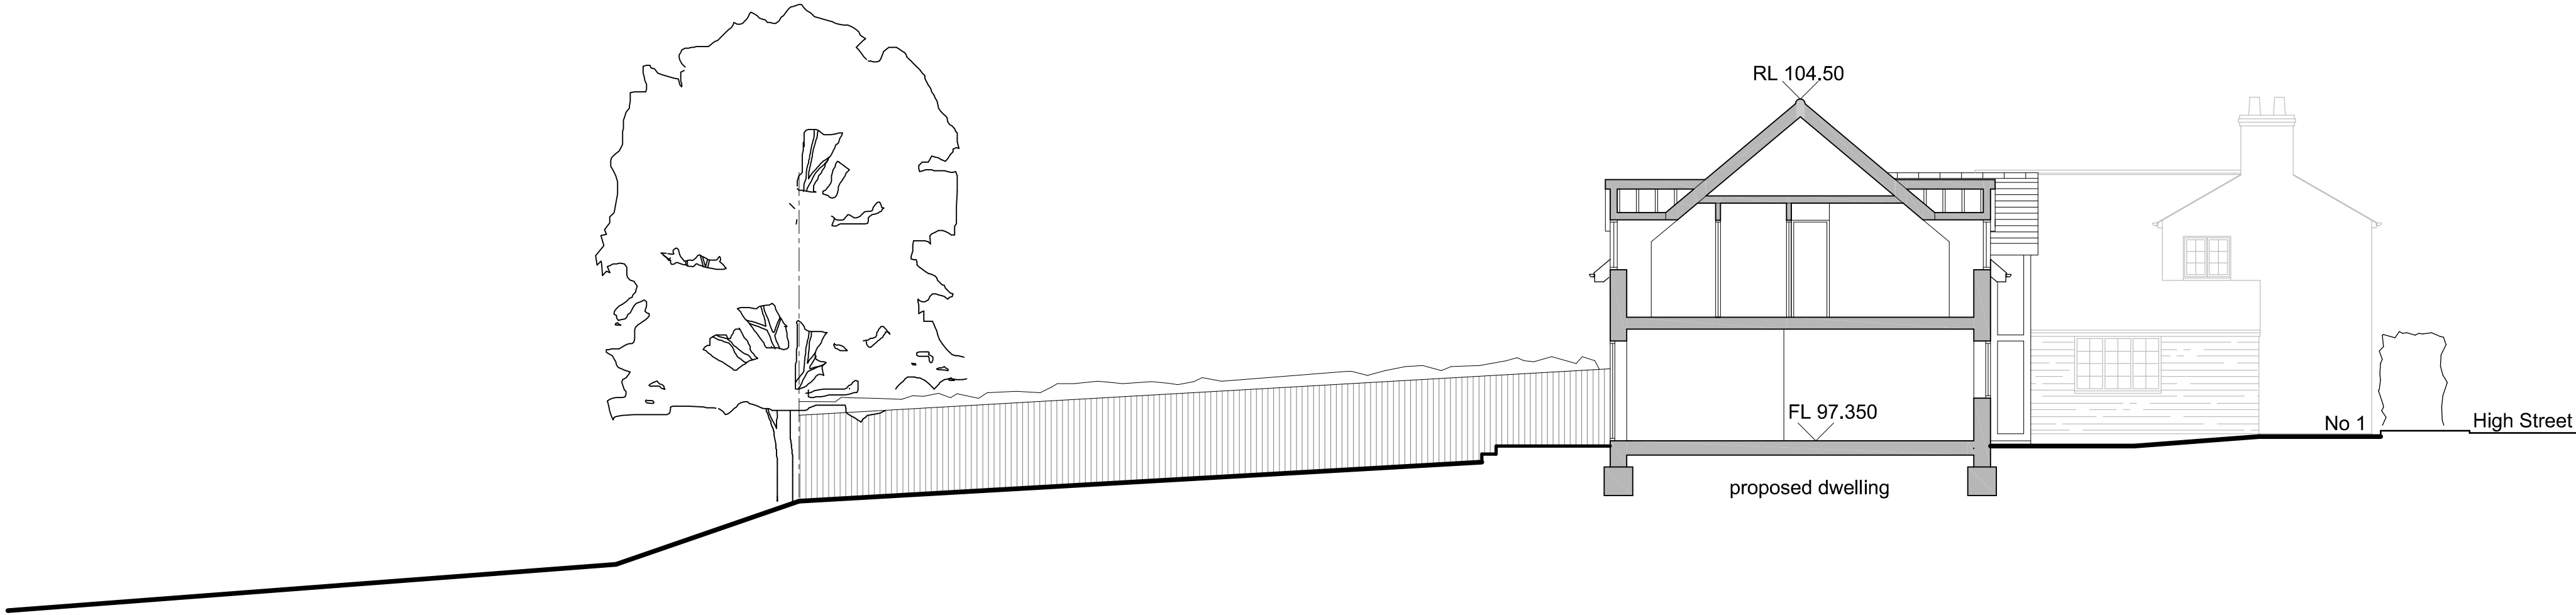

PROPOSED SECTION XX - Scale 1:100

Datum 90.00 Datum 90.00

Project

PROPOSED DWELLING ON
LAND AT No 1 HIGH STREET,
GRAVELEY, HERTS SG4 7LE

Client

MR R ROGERS

Drawing

SITE SECTIONS /
STREET SCENE

Scale 1:100 @ A1 Drawn

Checked Date August 25

Drawing No.

ROG/25/04B

This drawing and design is copyright and must not be reproduced in part or in whole without prior written consent. Contractors must verify all dimensions on site before commencing work