


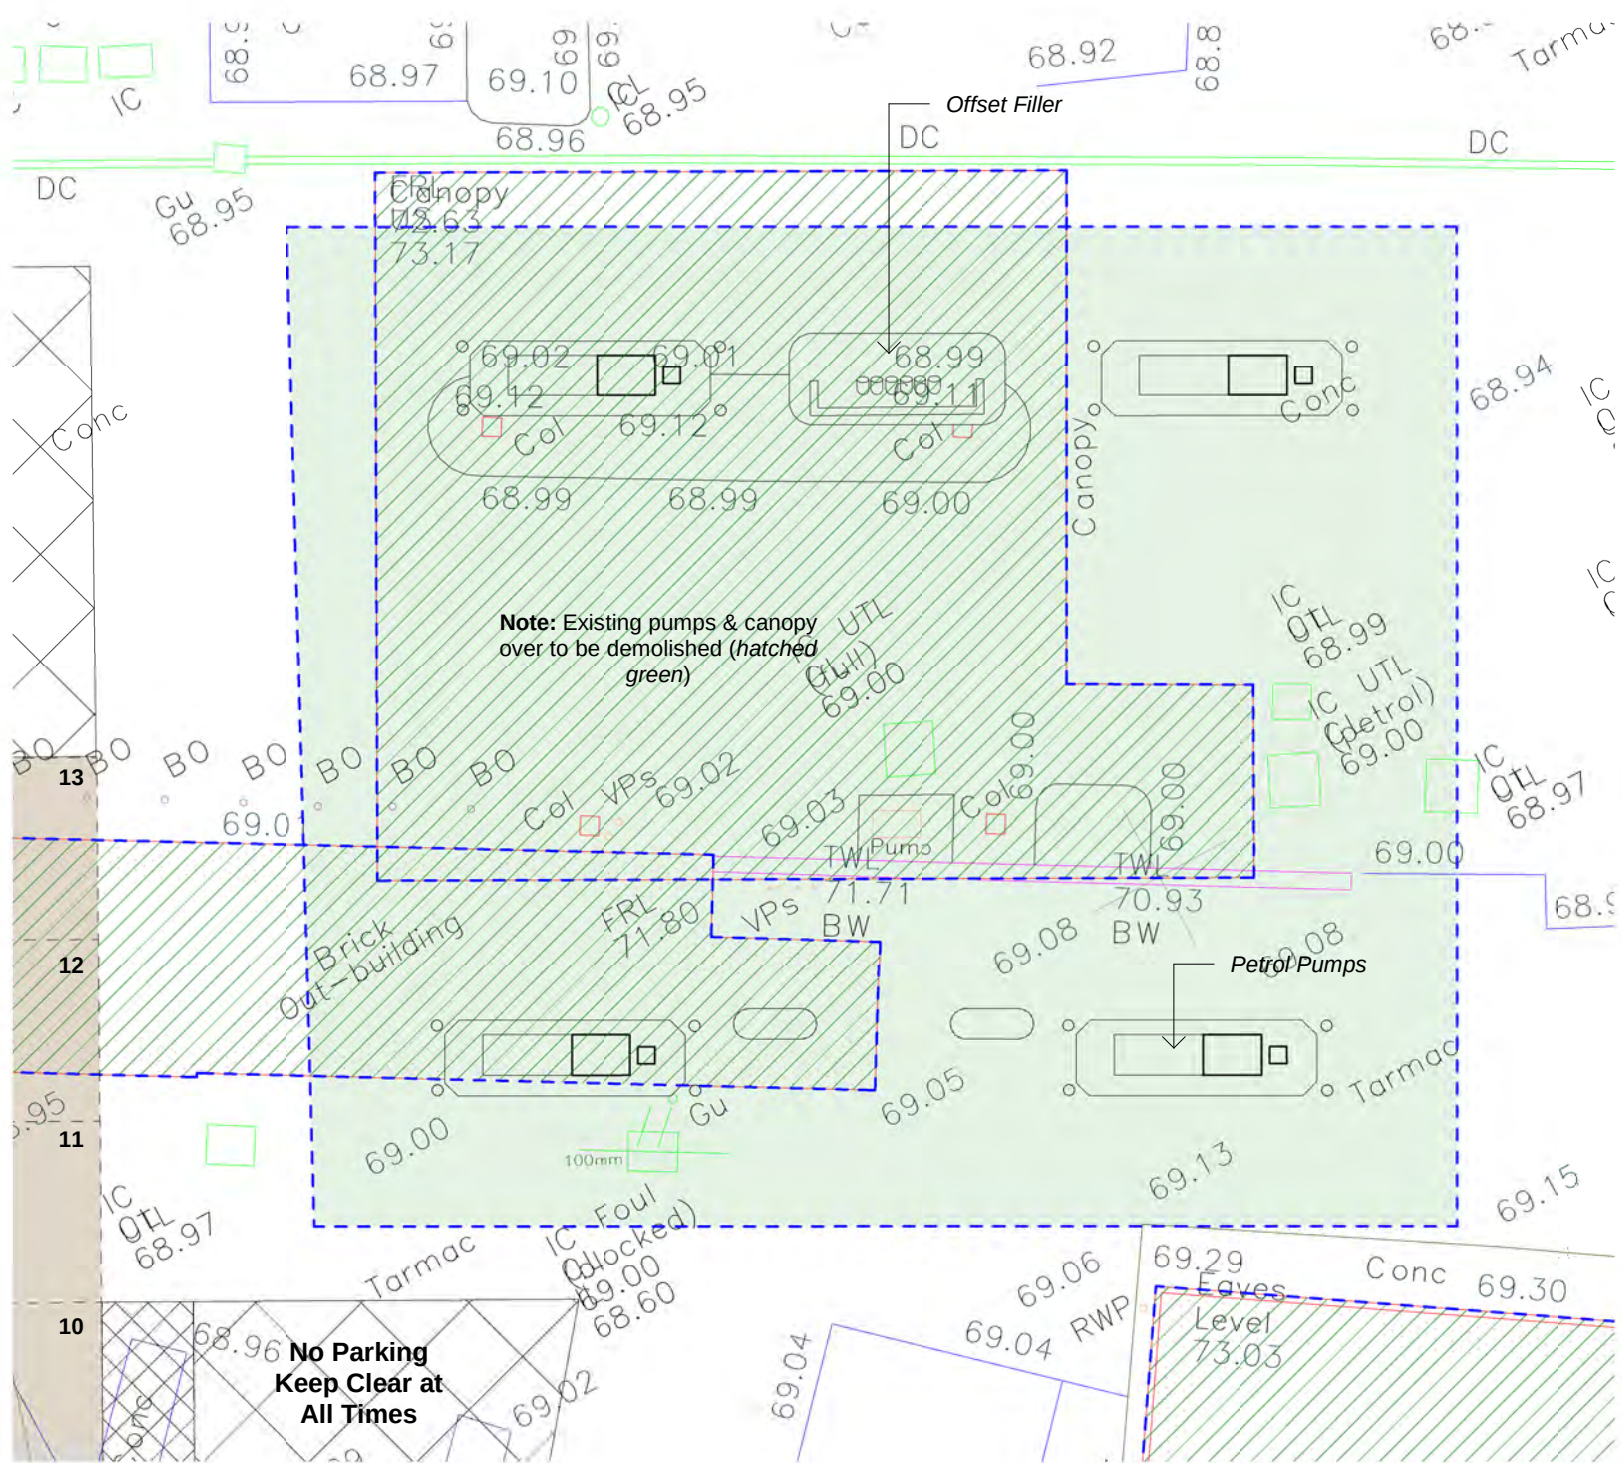

Ground Level - Proposed Pumps Canopy
1 : 100



Fig. 1



Fig. 2



Fig. 3

NOTE: Report all errors and omissions to the Architect. All dimensions to be checked on site before fabrication.

Contractors must verify all dimensions on site before setting out, commencing work, or making any shop drawings.

- All dimensions must be checked on site
- All setting out to be checked on site
- All levels must be checked on site and their datum confirmed
- This drawing must be read in conjunction with the relevant specification clauses
- This drawing must not be used for land transfer purposes

P3	Detail added to car wash in accordance with LPA requirements	JD	01.09.2025	MAS
P2	Boundary treatment updated to acoustic & lighting requirements	MAS	22.07.2025	MAS
P1	Planning Submission	EF	02.06.2025	MAS
Revision	Description	Drawn	Date	Checked

Client's Name
Baldock Operations Limited

Job Title
Clothall Road, Baldock

Drawing Title
Proposed Pumps Canopy

Scale
1 : 100 @A1

Job No
1209

Drawing No
421



Status
PLANNING SUBMISSION

Rev
P3



Arena Business Centre
Abbey House
282 Farnborough Road
Farnborough
Hampshire
GU14 7NA

T| +44 (0)1276 402 433
M| +44 (0)777 208 3303
E| mike@ms4architects.co.uk

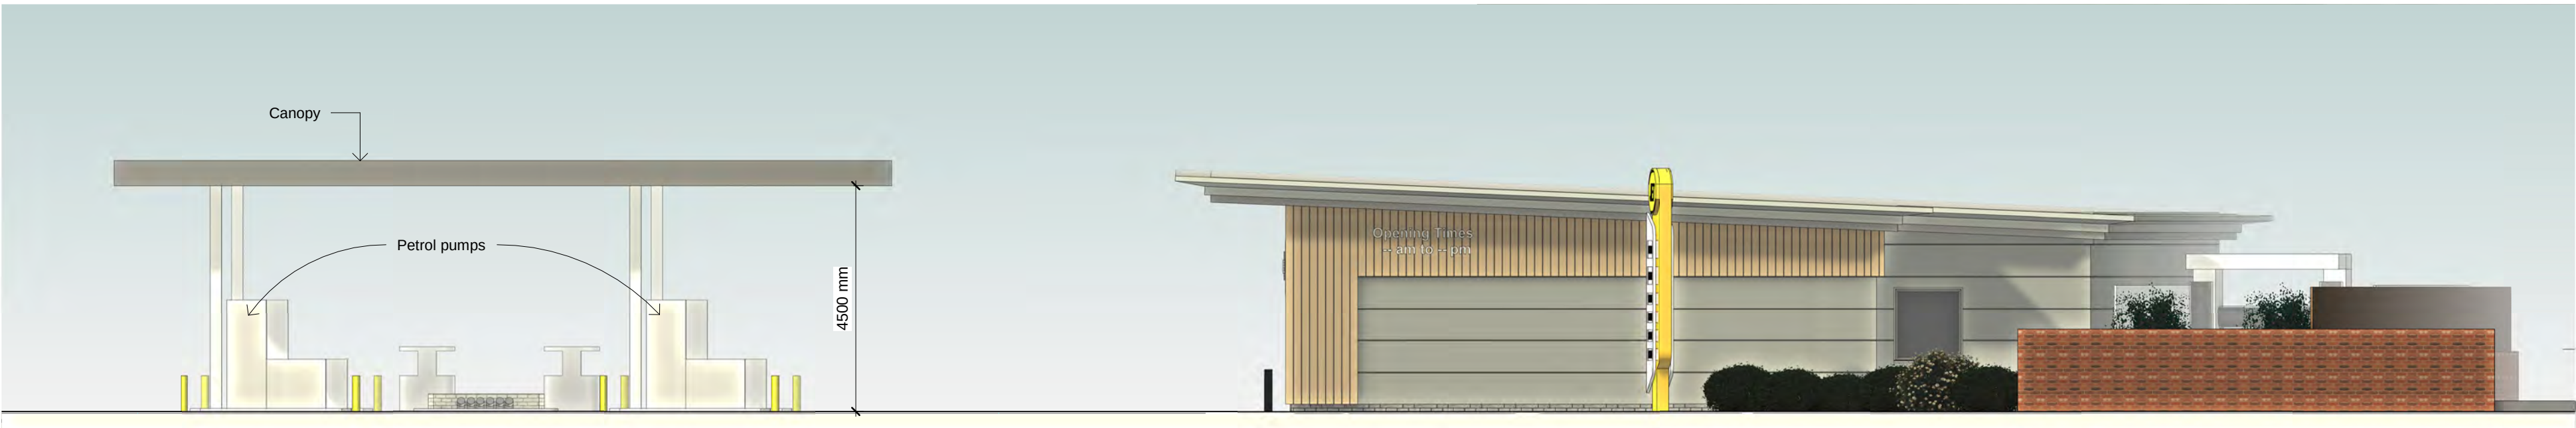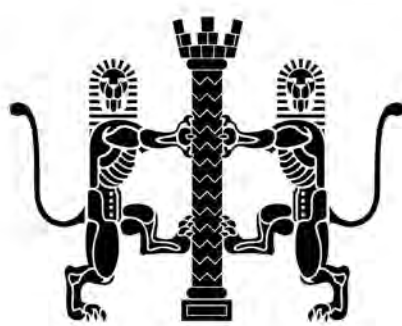

Proposed Pumps Canopy Side Elevation
1 : 100

