



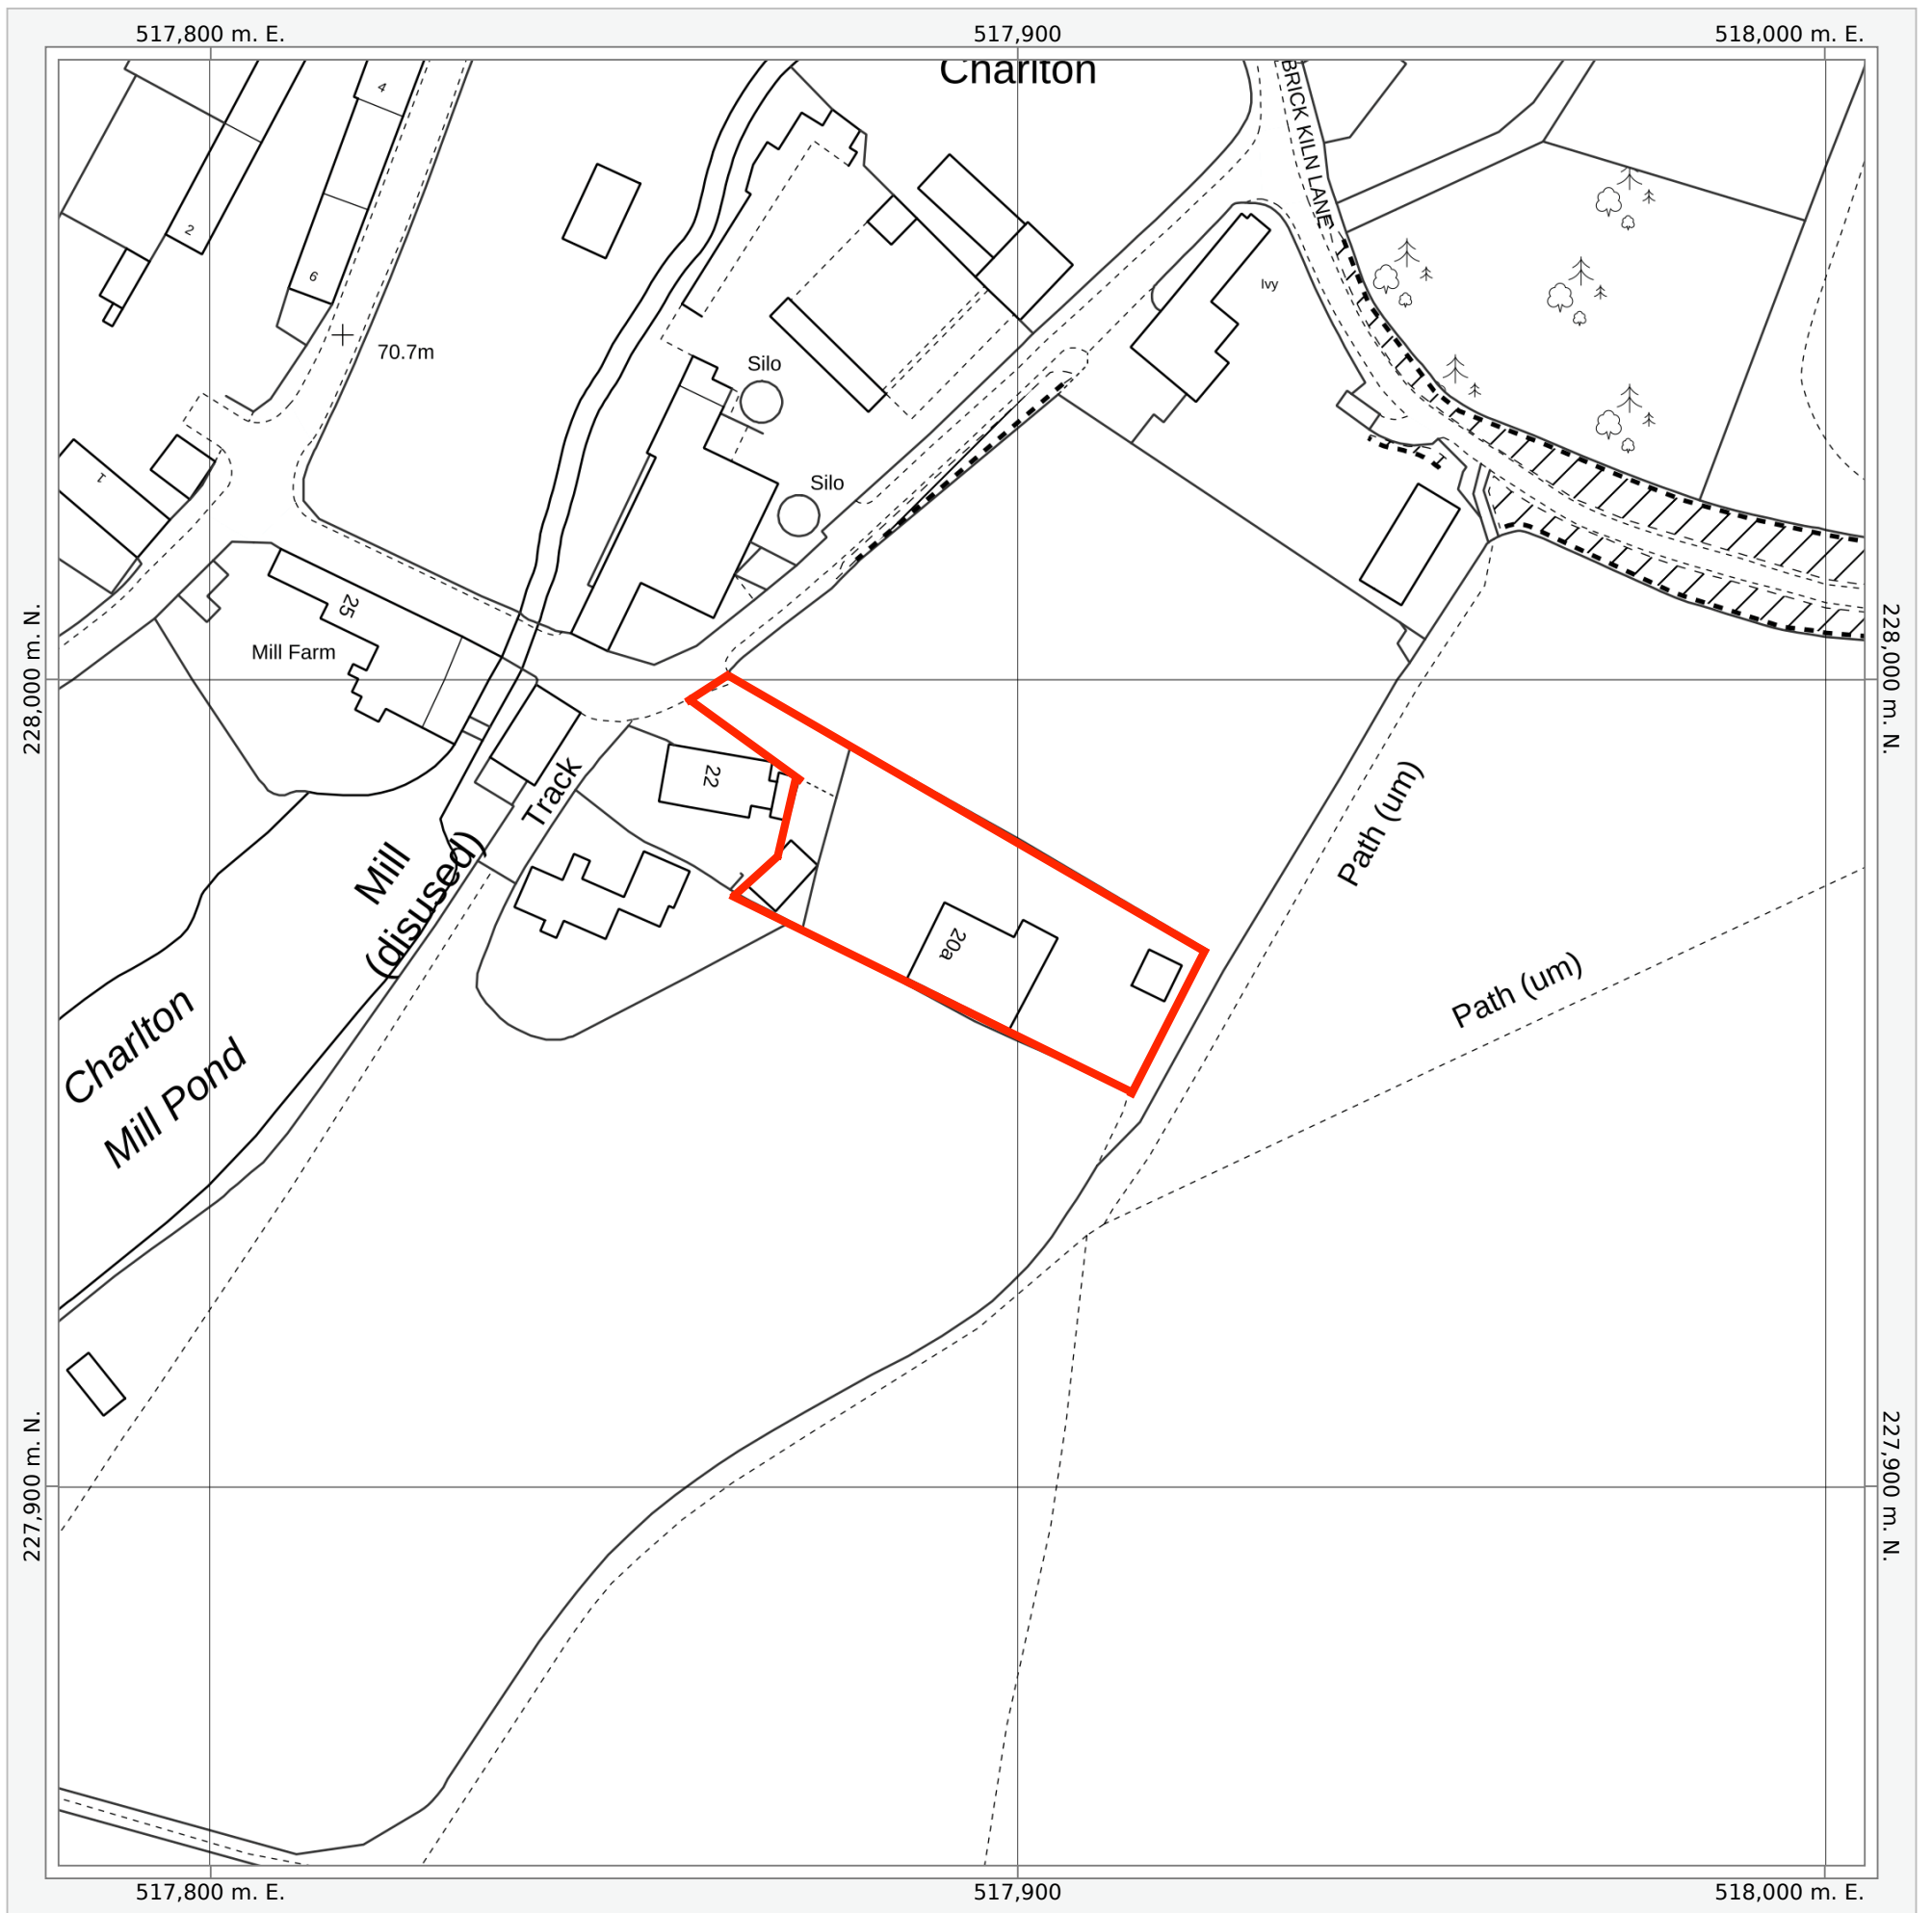


Date of Production: March 31st, 2026

© Crown copyright and database rights 2026 Ordnance Survey AC0000824000.

The representation of a road, track or path is no evidence of a right of way.
The representation of features and lines is no evidence of a property boundary.

Order Licence Reference: SP155286

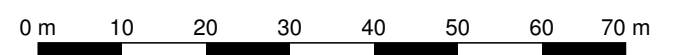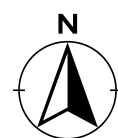

Ground Scale: 1:1250
Bottom Left: 517781 227853 Top Right: 518005 228077
Center: 517893 227965
Area: 224m x 224m

**TREE TOPS, CHARLTON ROAD,
CHARLTON, HITCHIN, SG5 2AE**