




ELEVATION A

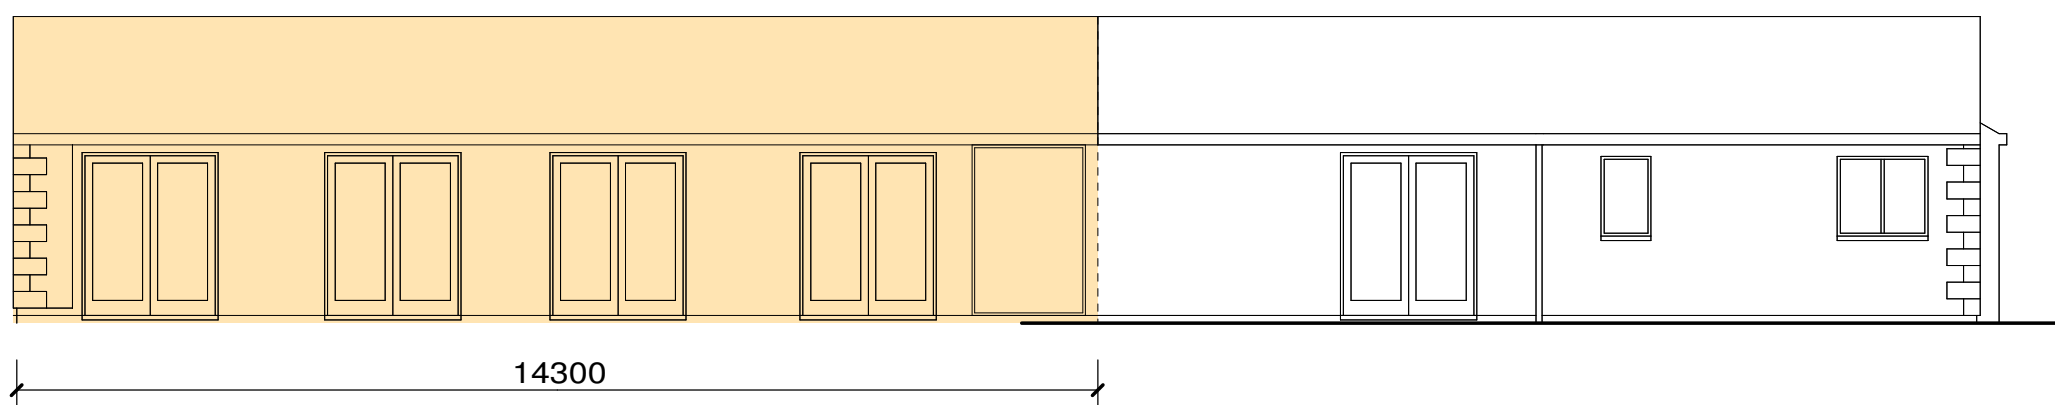

ELEVATION B

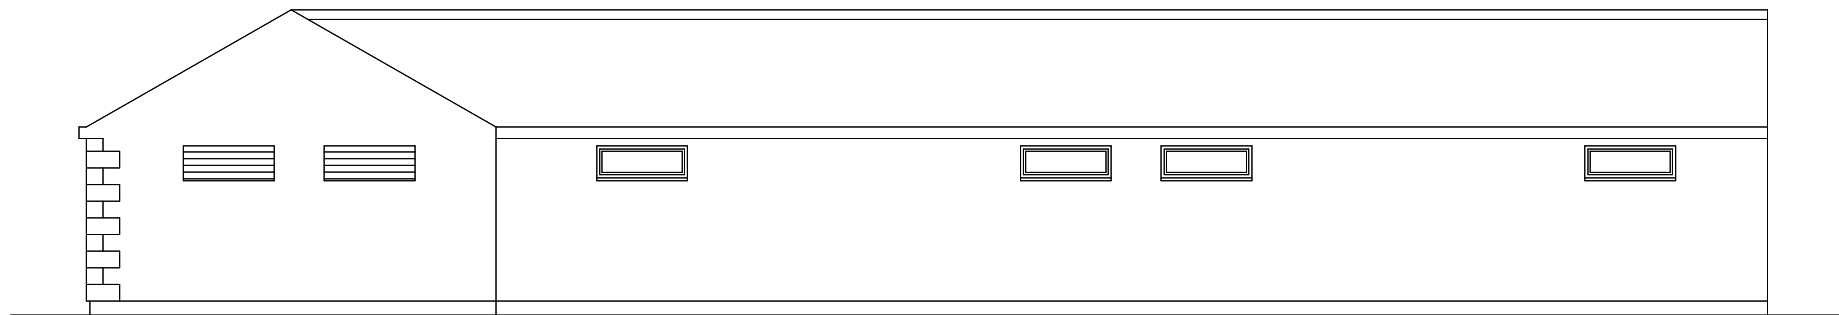


ELEVATION C

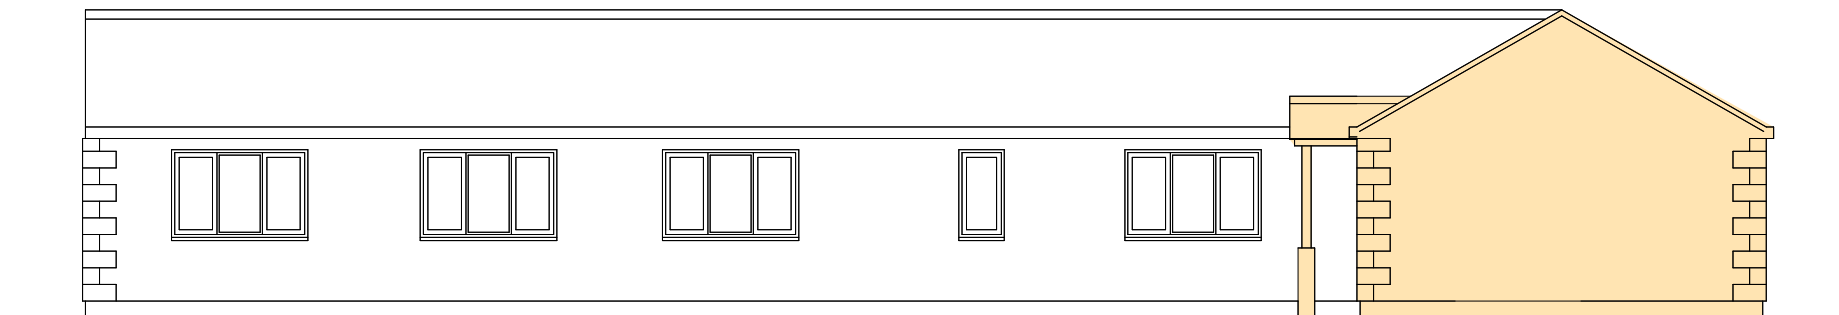

ELEVATION D

PLANNING

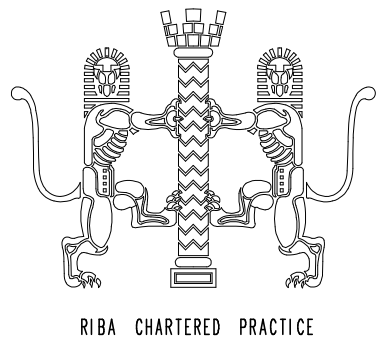

No.	Date	By	Contents
-----	------	----	----------


Revisions

Site Address	THE COTTAGE 73 PARK LANE OLD KNEBORTH KNEBORTH SG3 6PP
--------------	--

Job Title

FRONT EXTENSION
TO EXG HOUSE

Drawing Title	PROPOSED ELEVATIONS
Scale	1:50 @ A1 1:500 @ A1
Date	05/25
Drawn by	SJL

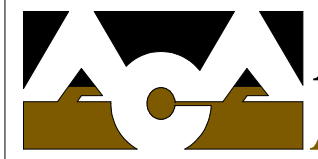

Alan Cox

Architects

Architectural & Planning Consultants
TEL: 020 - 8440 - 7777
Web: coxassociates.co.uk

Org.No.	567225-52	Rev.	
---------	-----------	------	--