



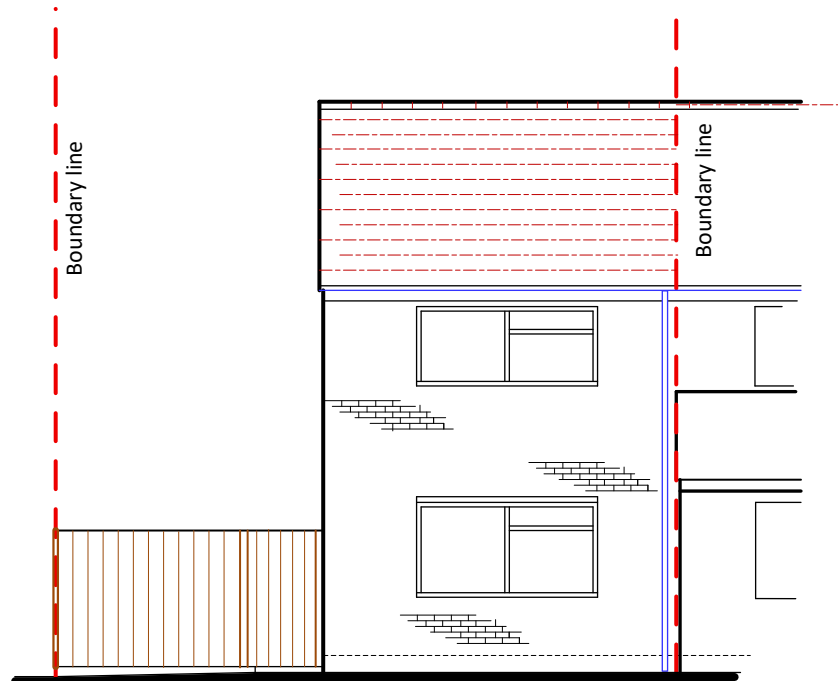


FRONT

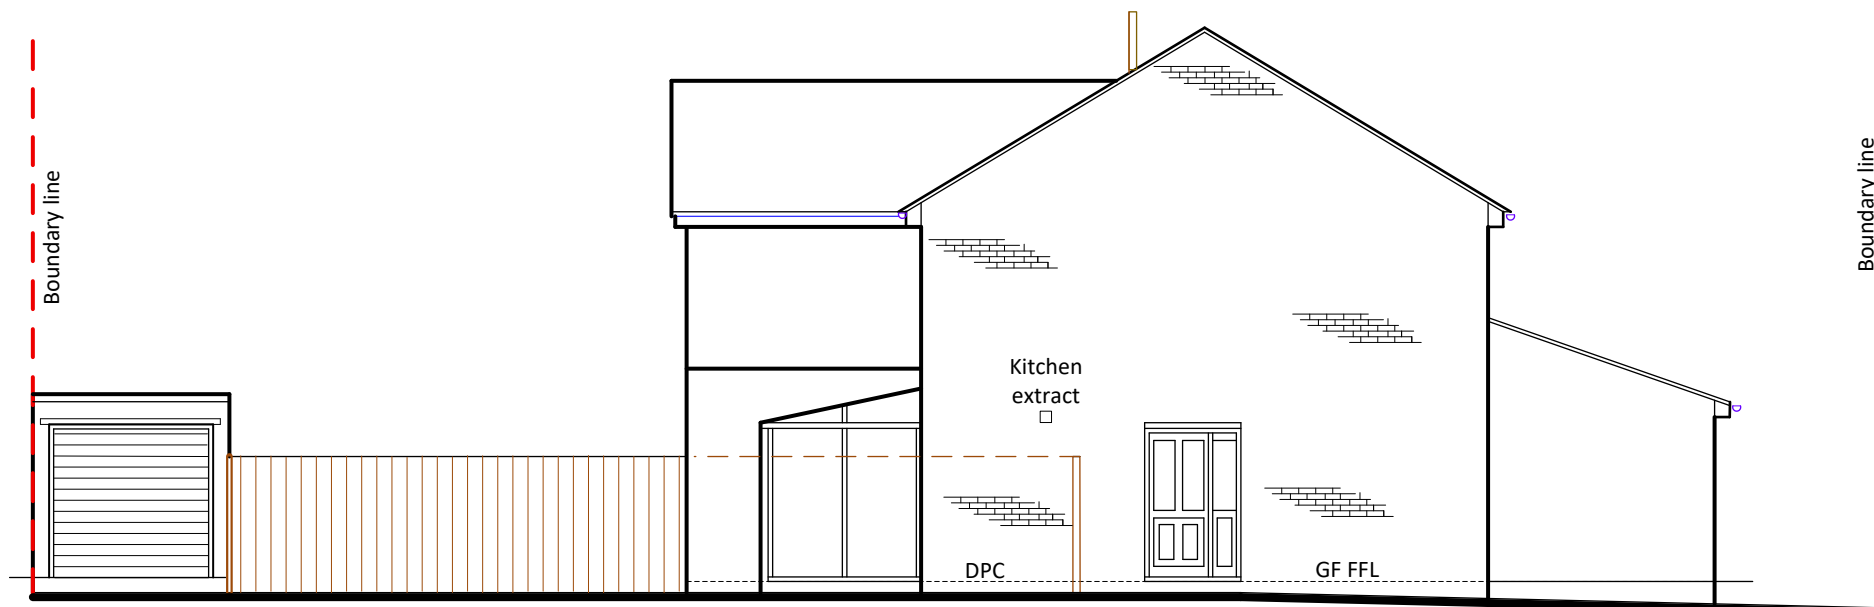


Road side fence
omitted for clarity


SIDE

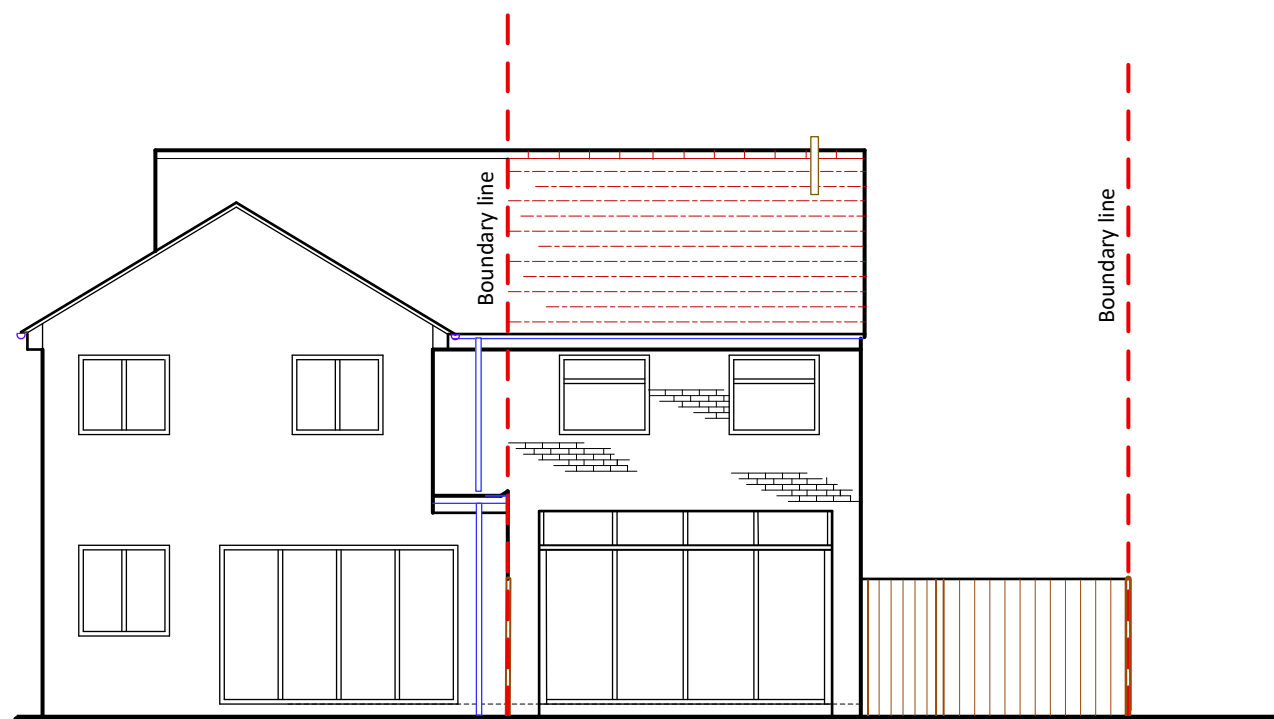

REAR

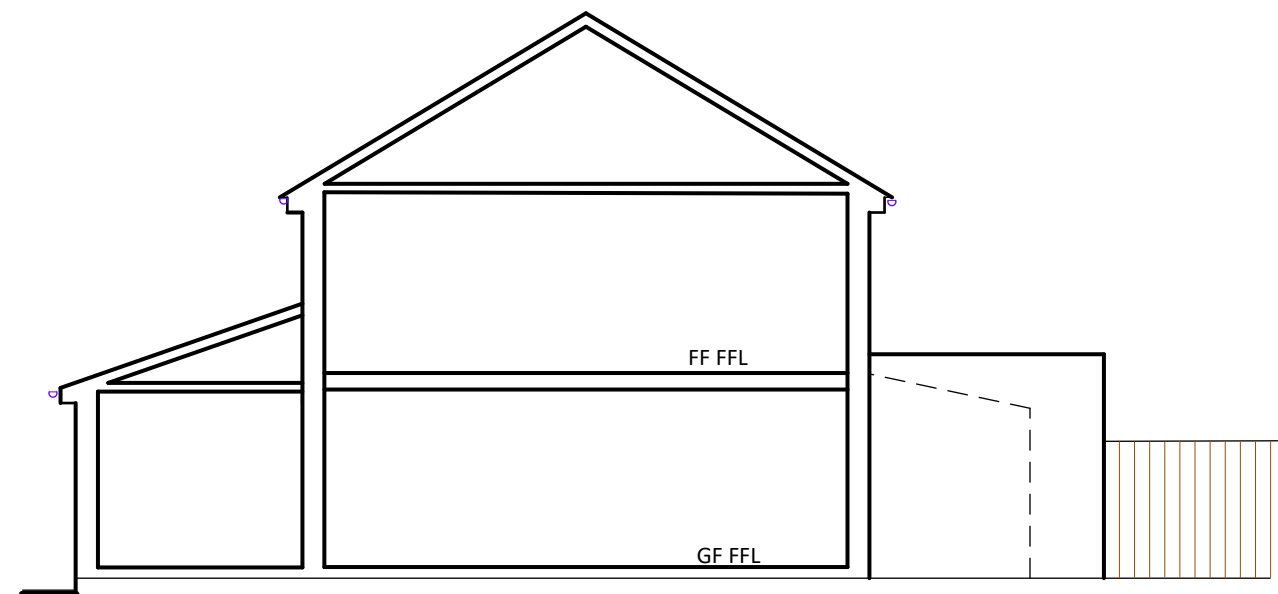

SIDE

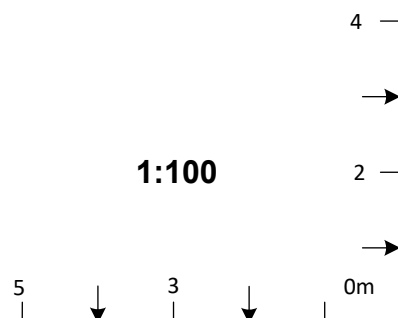

ROSEBURY
Design · Planning · Project Management

8 WOODLAND WAY, BALDOCK, HERTFORDSHIRE, SG7 6LR

T: 07970 277106

E: Rosebury21@gmail.com

Contract

32 Laxton Gardens, Baldock

Title

Existing Elevations

Scale

1:100

Date

06.2026

Drawing No.

03/DA/26

Rev

A3

This drawing is copyright ©