



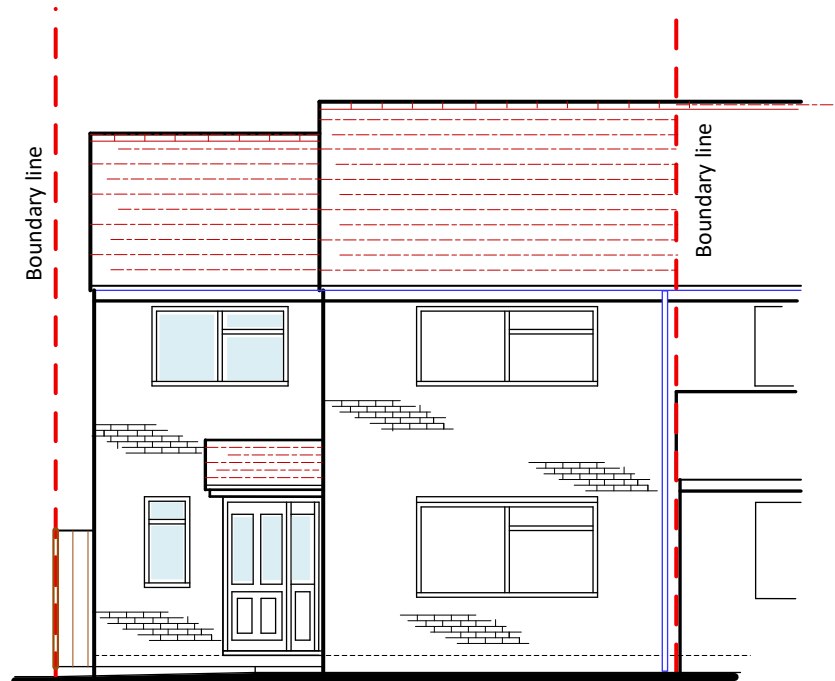


FRONT

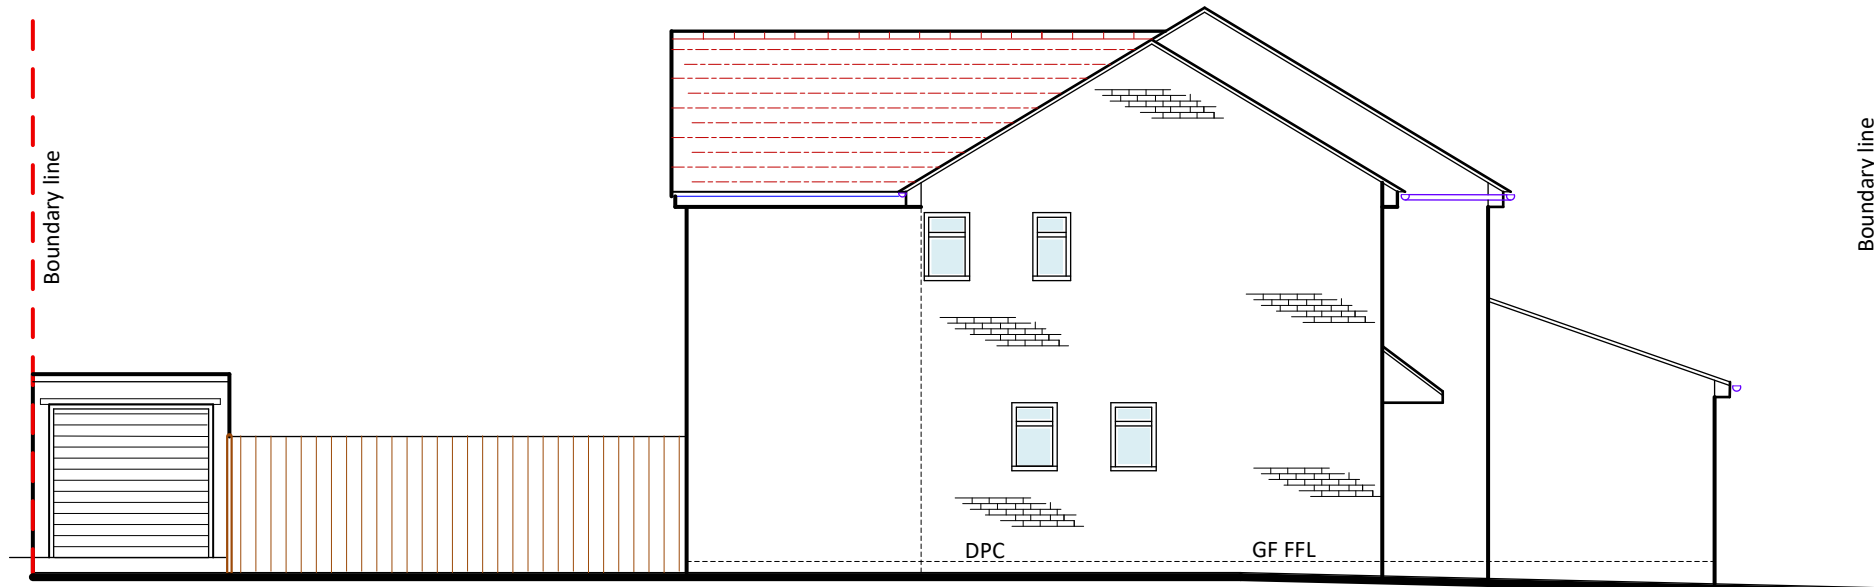


Road side fence
omitted for clarity

SIDE

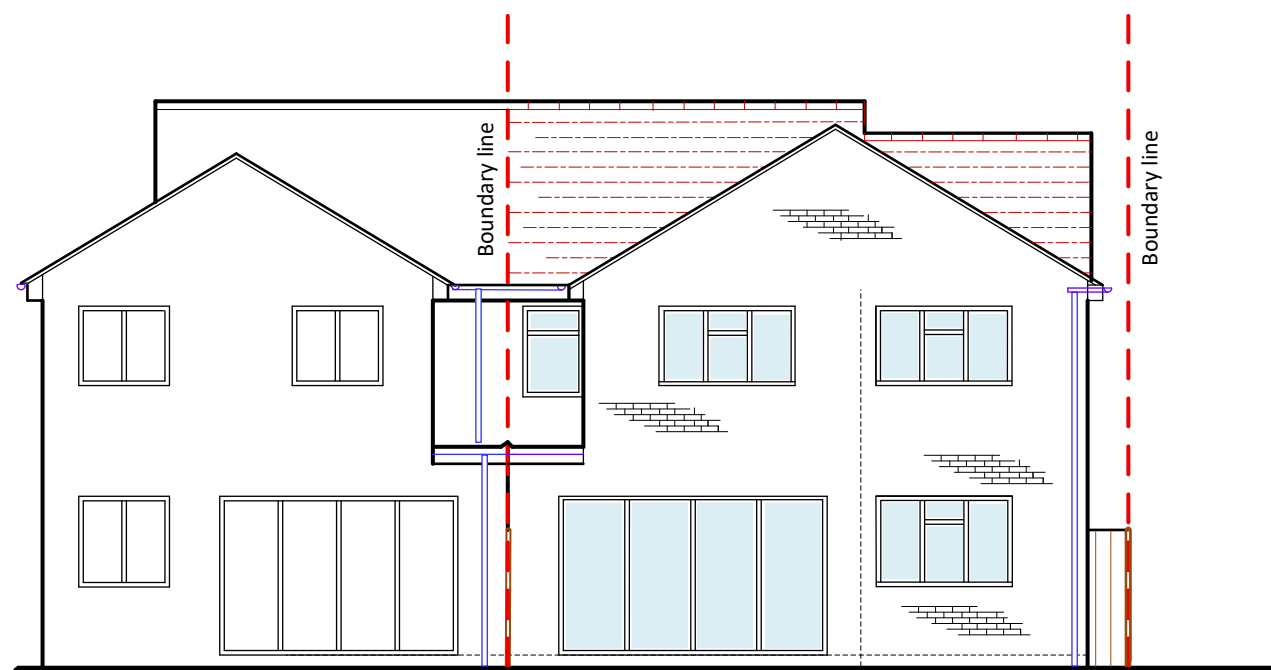


REAR

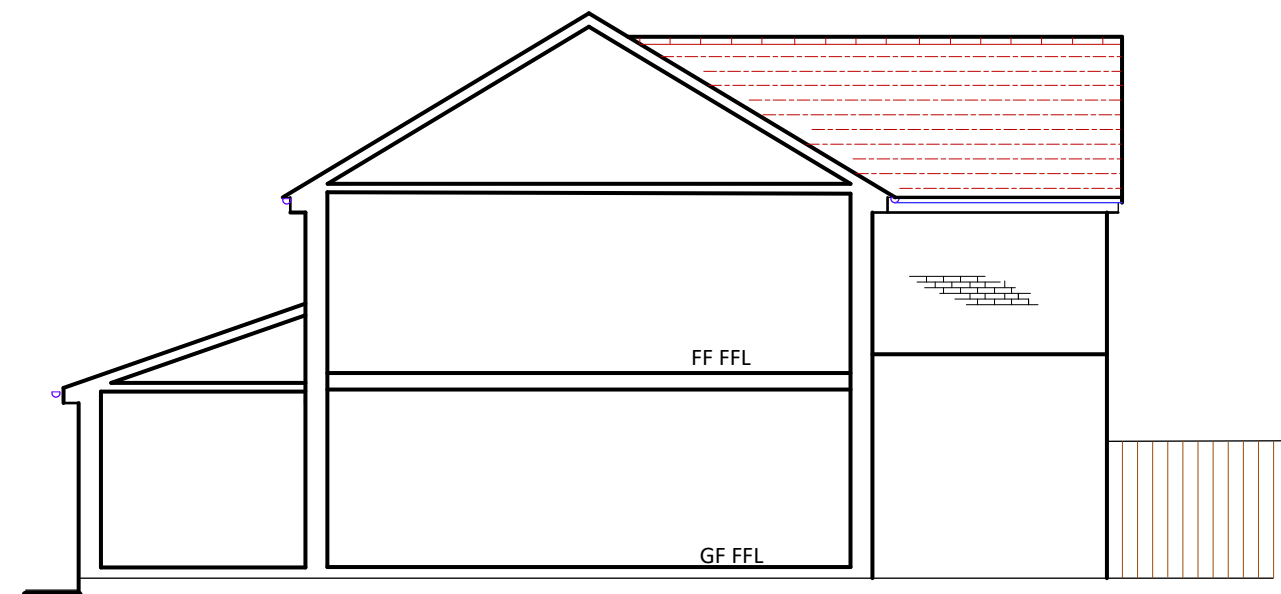

SIDE

LEGEND

Walls red multi stock brick to match existing.
Roof tiles to match existing.
Antracite bifold doors
Ex. White upvc plain casement windows.
Felt flat roof with white fascia to match existing
Black rwp & gutter

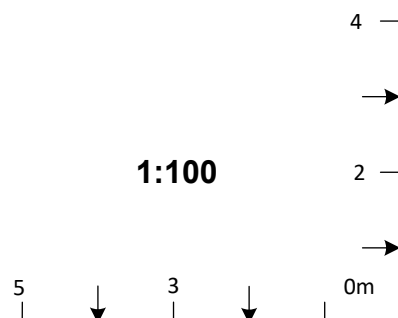

ROSEBURY
Design · Planning · Project Management

8 WOODLAND WAY, BALDOCK, HERTFORDSHIRE, SG7 6LR

T: 07970 277106

E: Rosebury21@gmail.com

Contract

32 Laxton Gardens, Baldock

Title

Proposed Elevations

Scale

1:100

Date

06.2026

Drawing No.

07/DA/26

Rev

A3

This drawing is copyright ©