


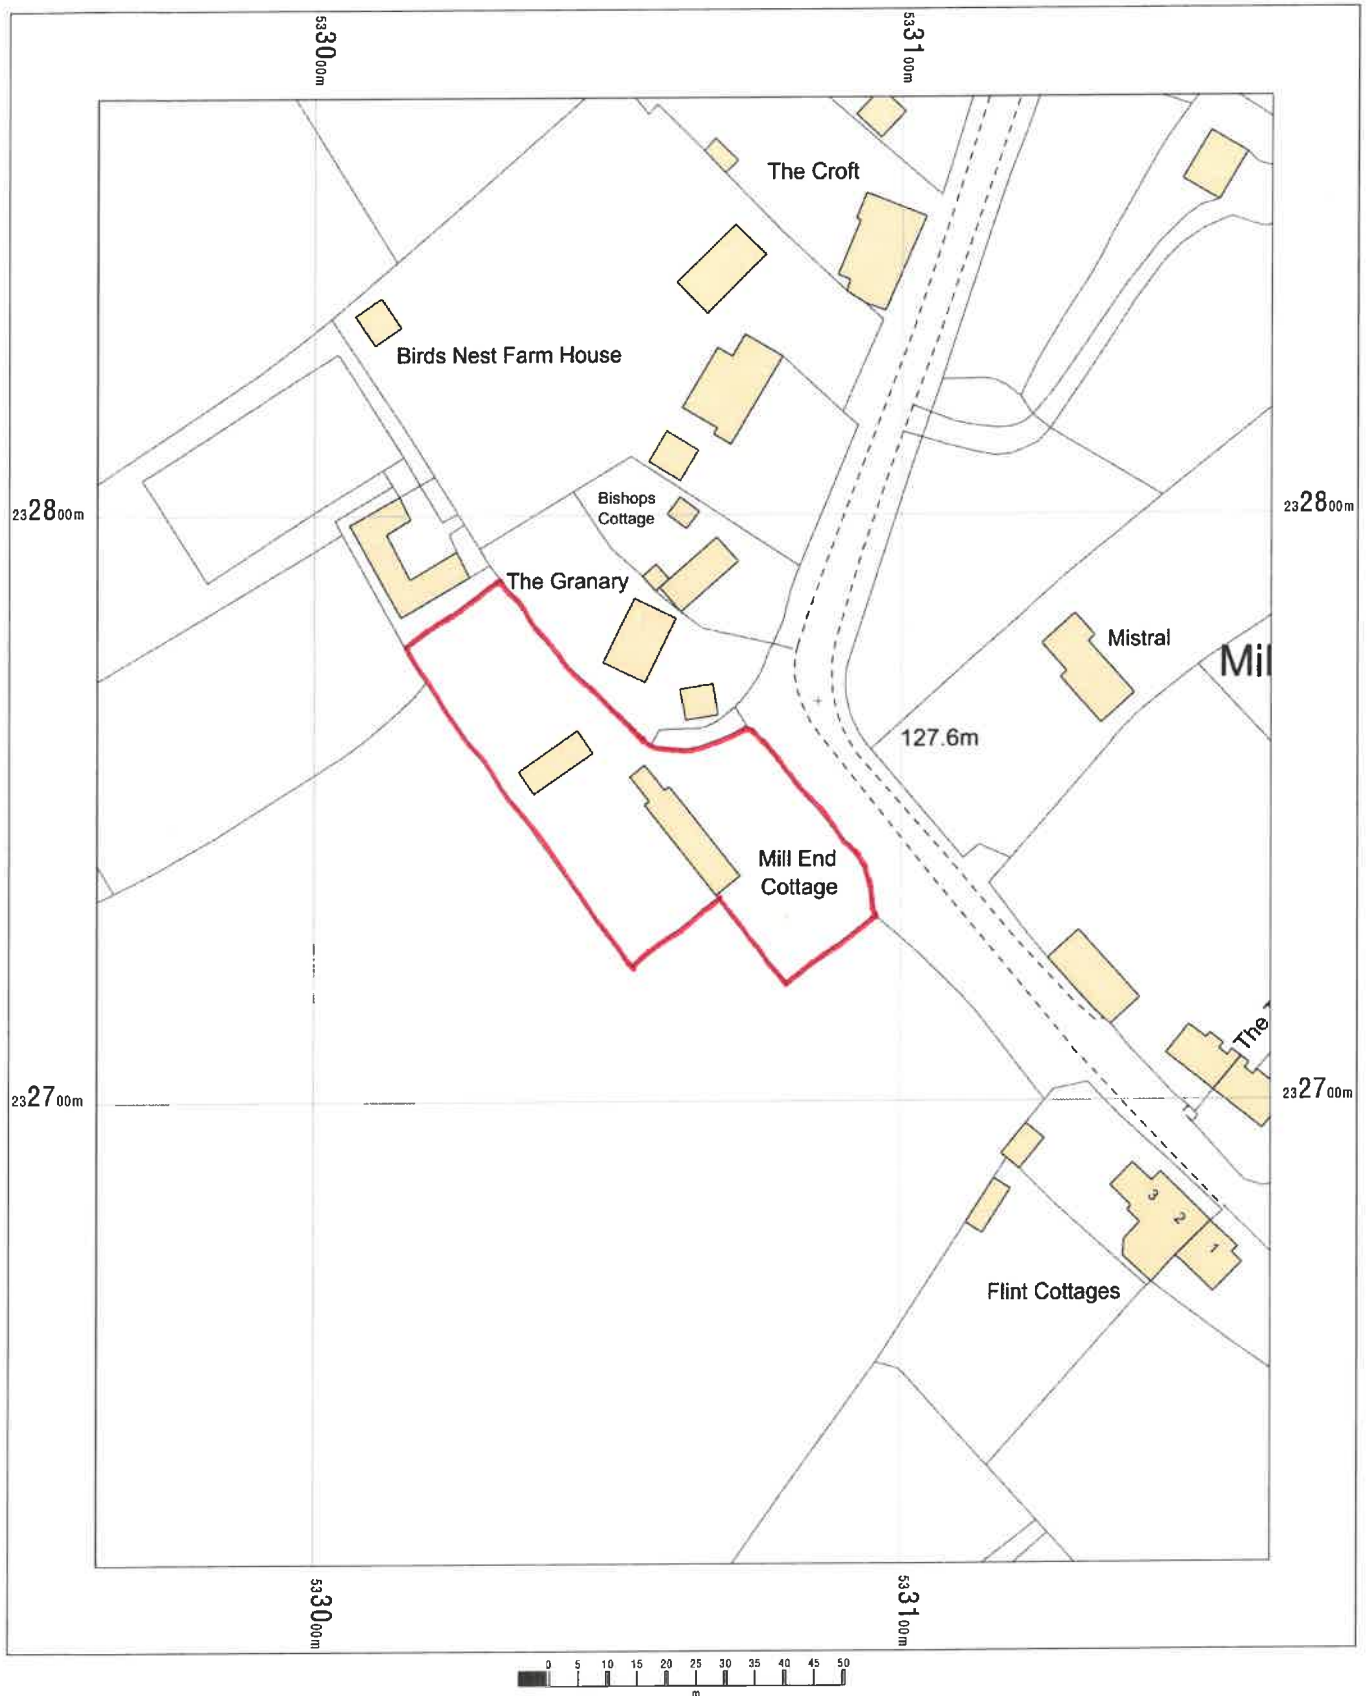

OS MasterMap 1250/2500/10000 scale
 Tuesday, July 2, 2024, ID: BW1-01173094
maps.blackwell.co.uk

1:1250 scale print at A4, Centre: 533063 E, 232746 N

©Crown Copyright Ordnance Survey. Licence no.
 100041041



BLACKWELL'S
 MAPPING SERVICES
 PERSONAL & PROFESSIONAL MAPPING
www.blackwellmapping.co.uk

TEL: 0800 151 2612
maps@blackwell.co.uk