
Proposed Ground Floor Plan 1:50

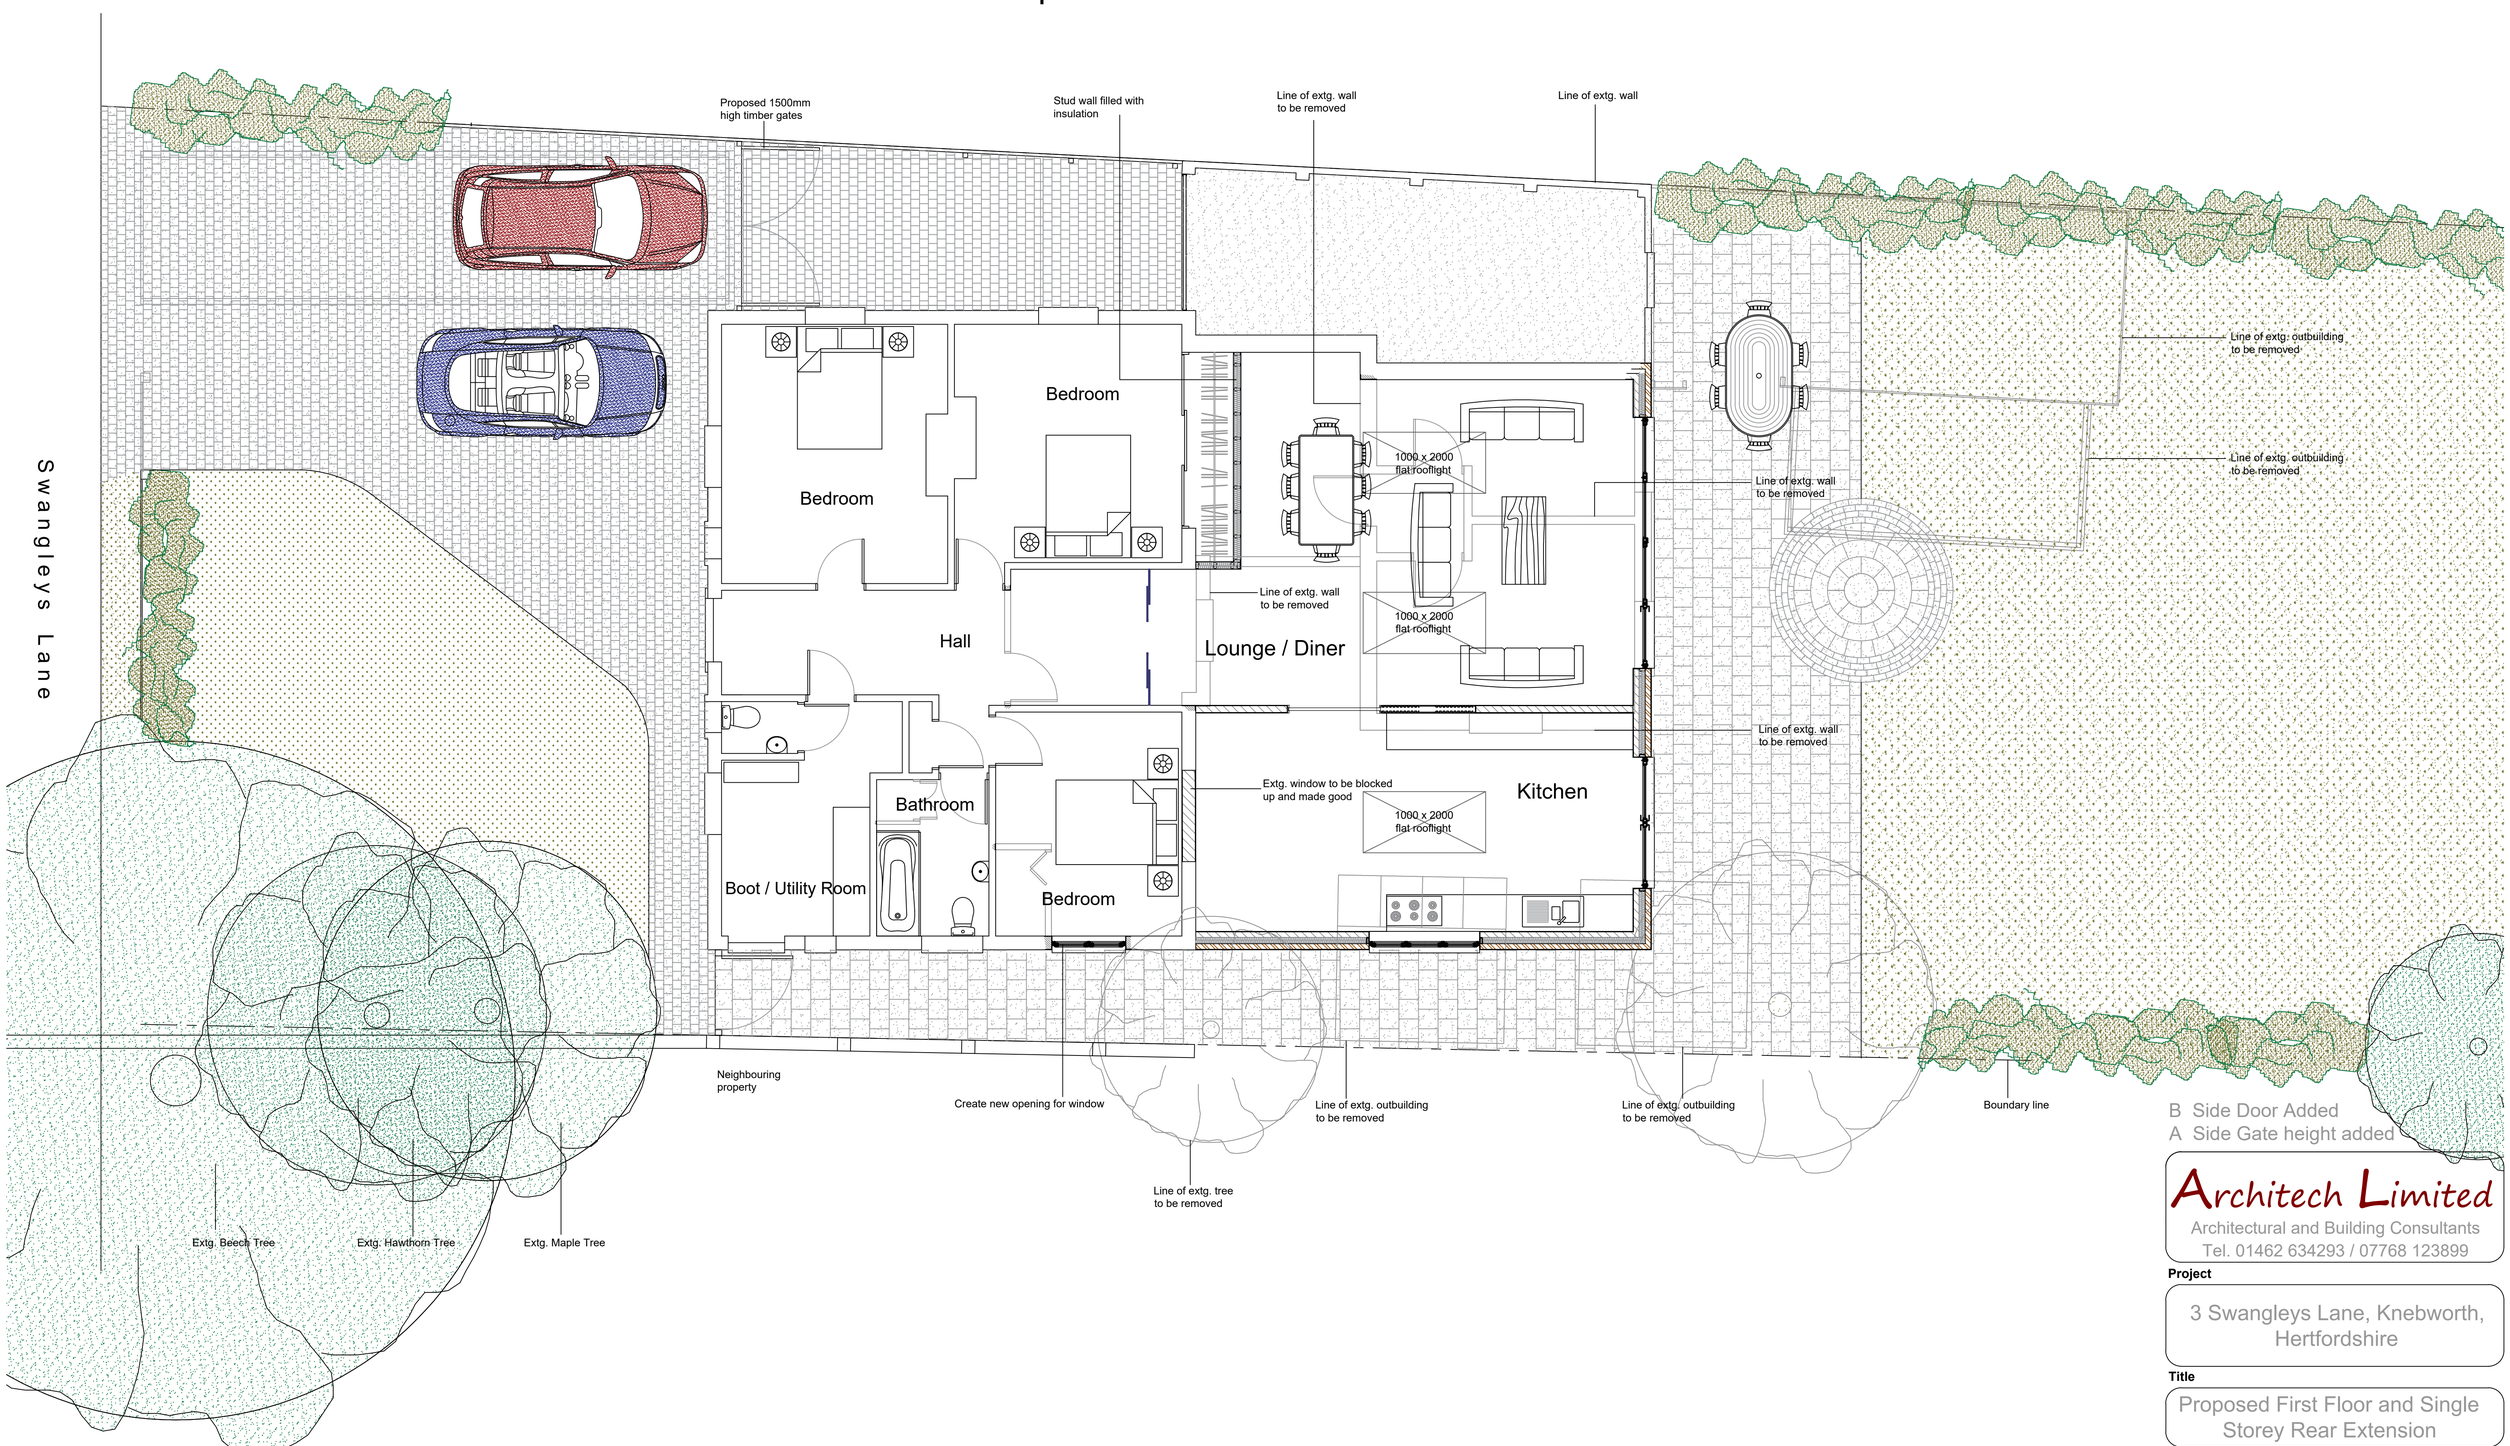

1:50 Scale Bar 0 1.0m 2.0m 3.0m 4.0m

B Side Door Added
A Side Gate height added

Architech Limited
Architectural and Building Consultants
Tel. 01462 634293 / 07768 123899

Project

3 Swangleys Lane, Knebworth, Hertfordshire

Title

Proposed First Floor and Single Storey Rear Extension

Date	Scale	Status
Oct 2025	1:50 1:100	Planning

2025 / 34 / 01 | B | A1

© THIS DRAWING IS COPYRIGHT