



Proposed Elevations 1:100

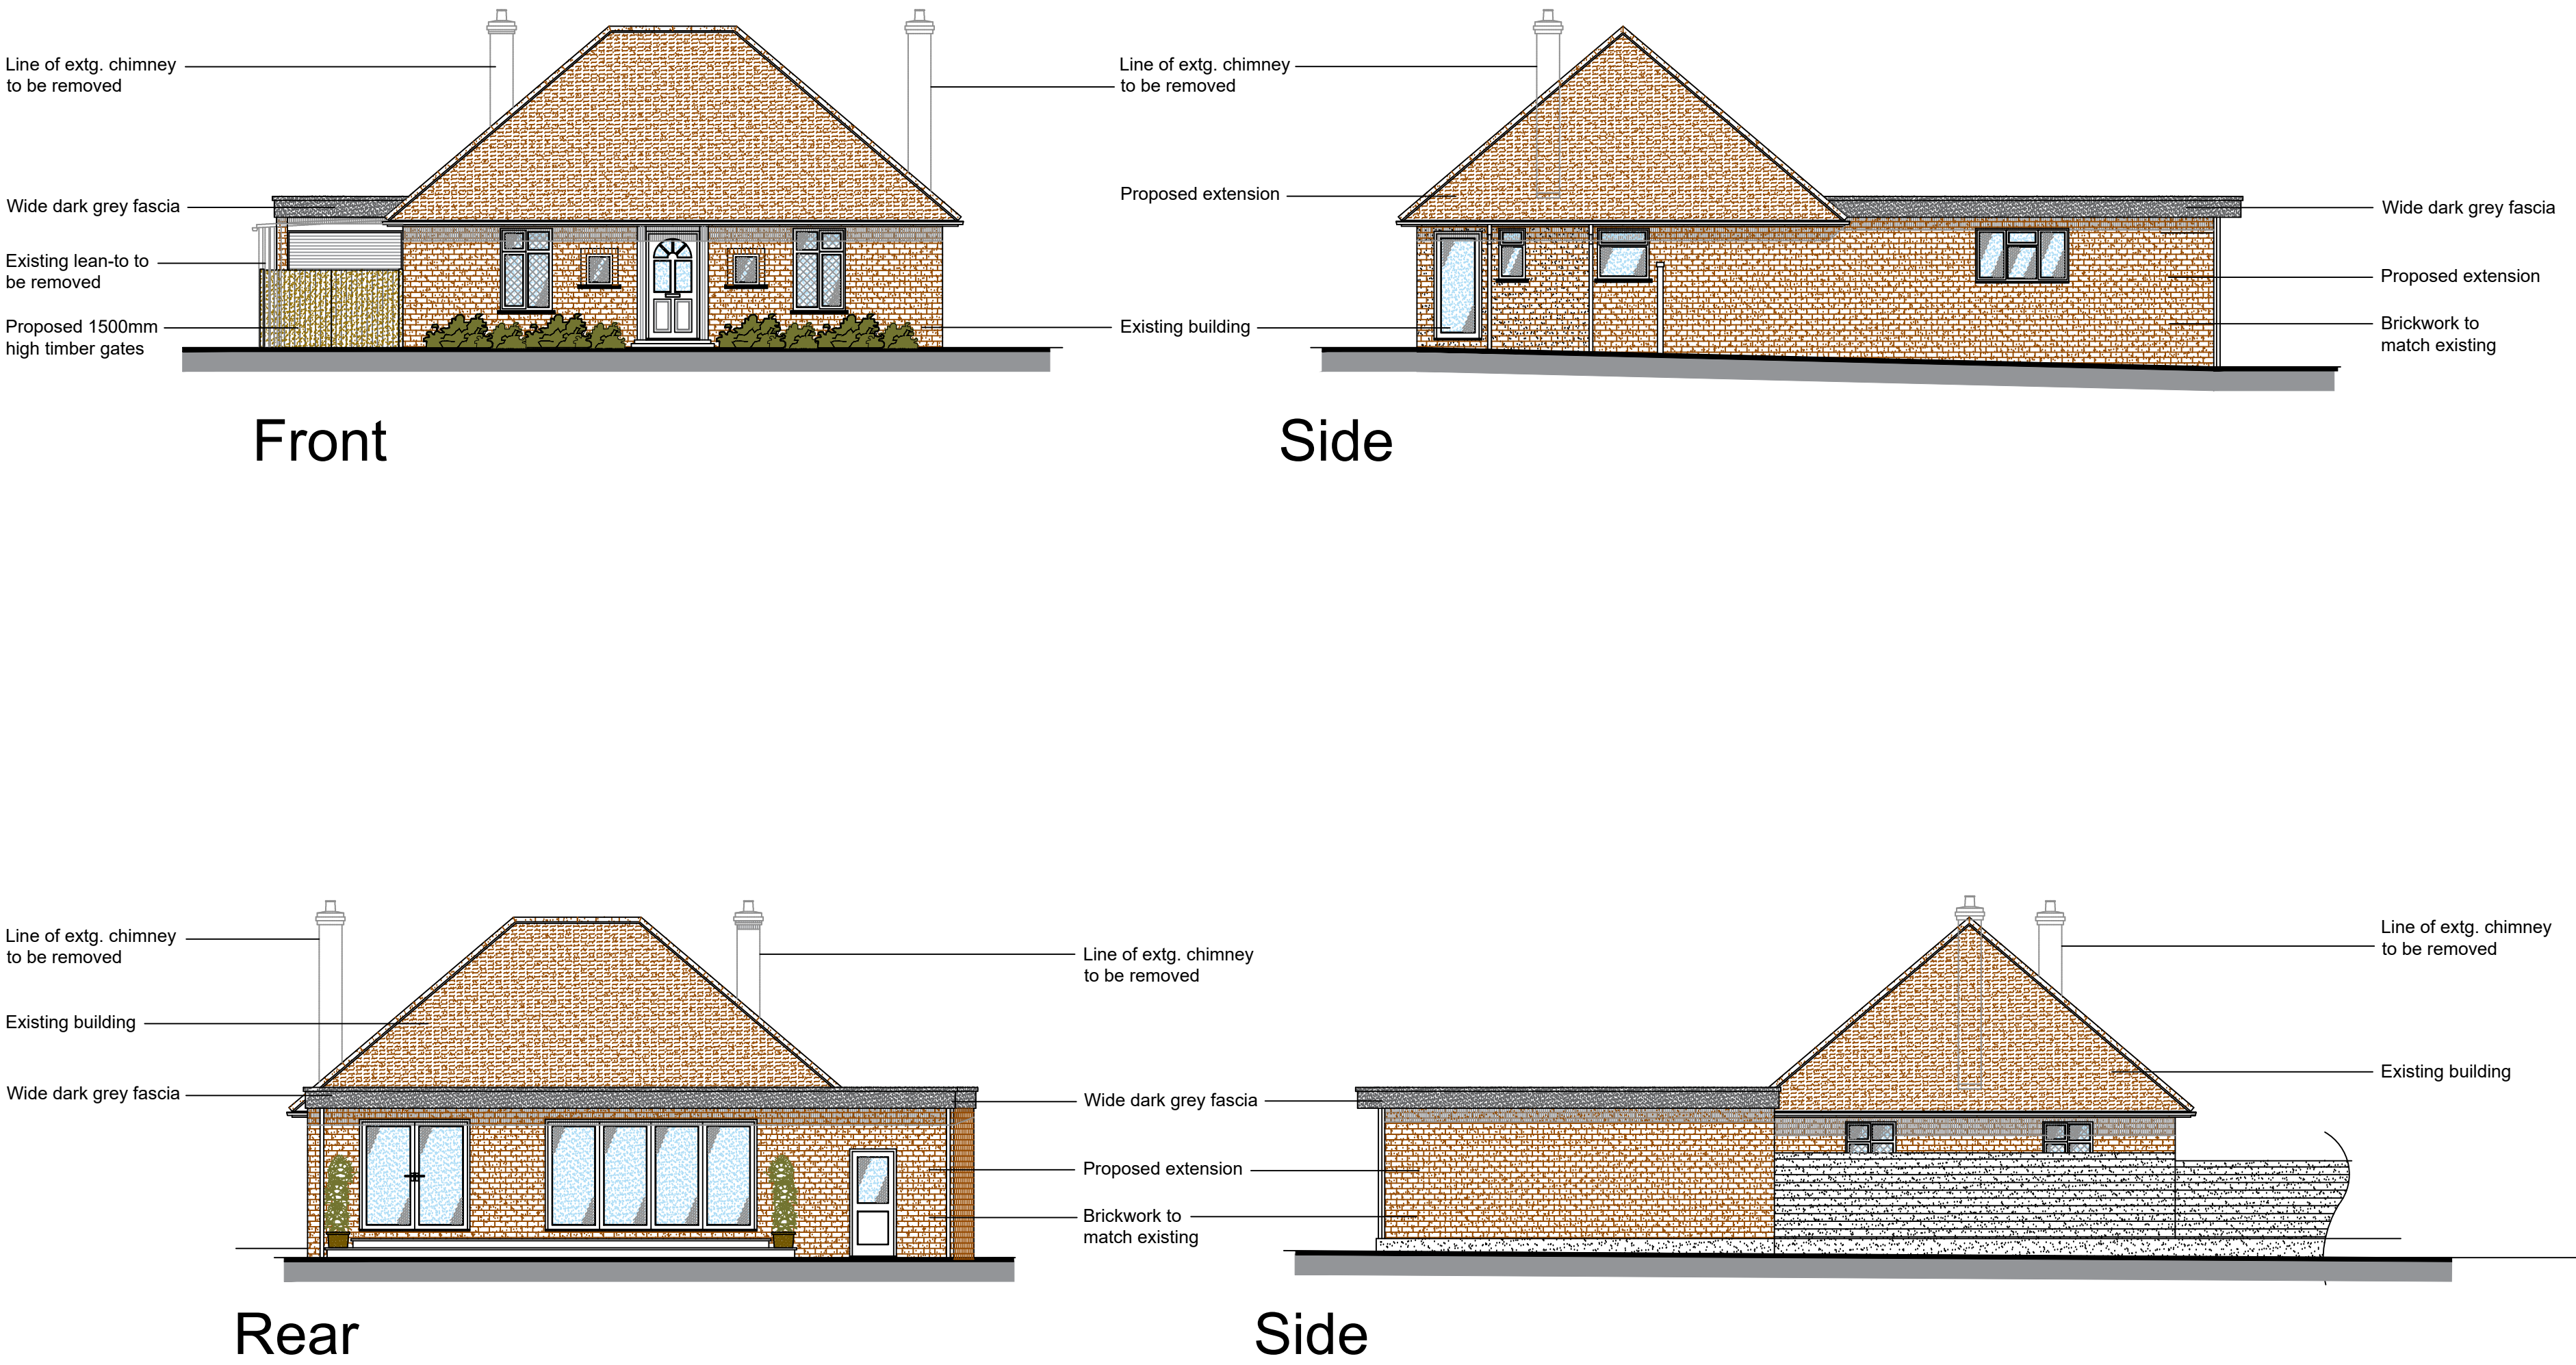

Proposed Site Plan 1:200

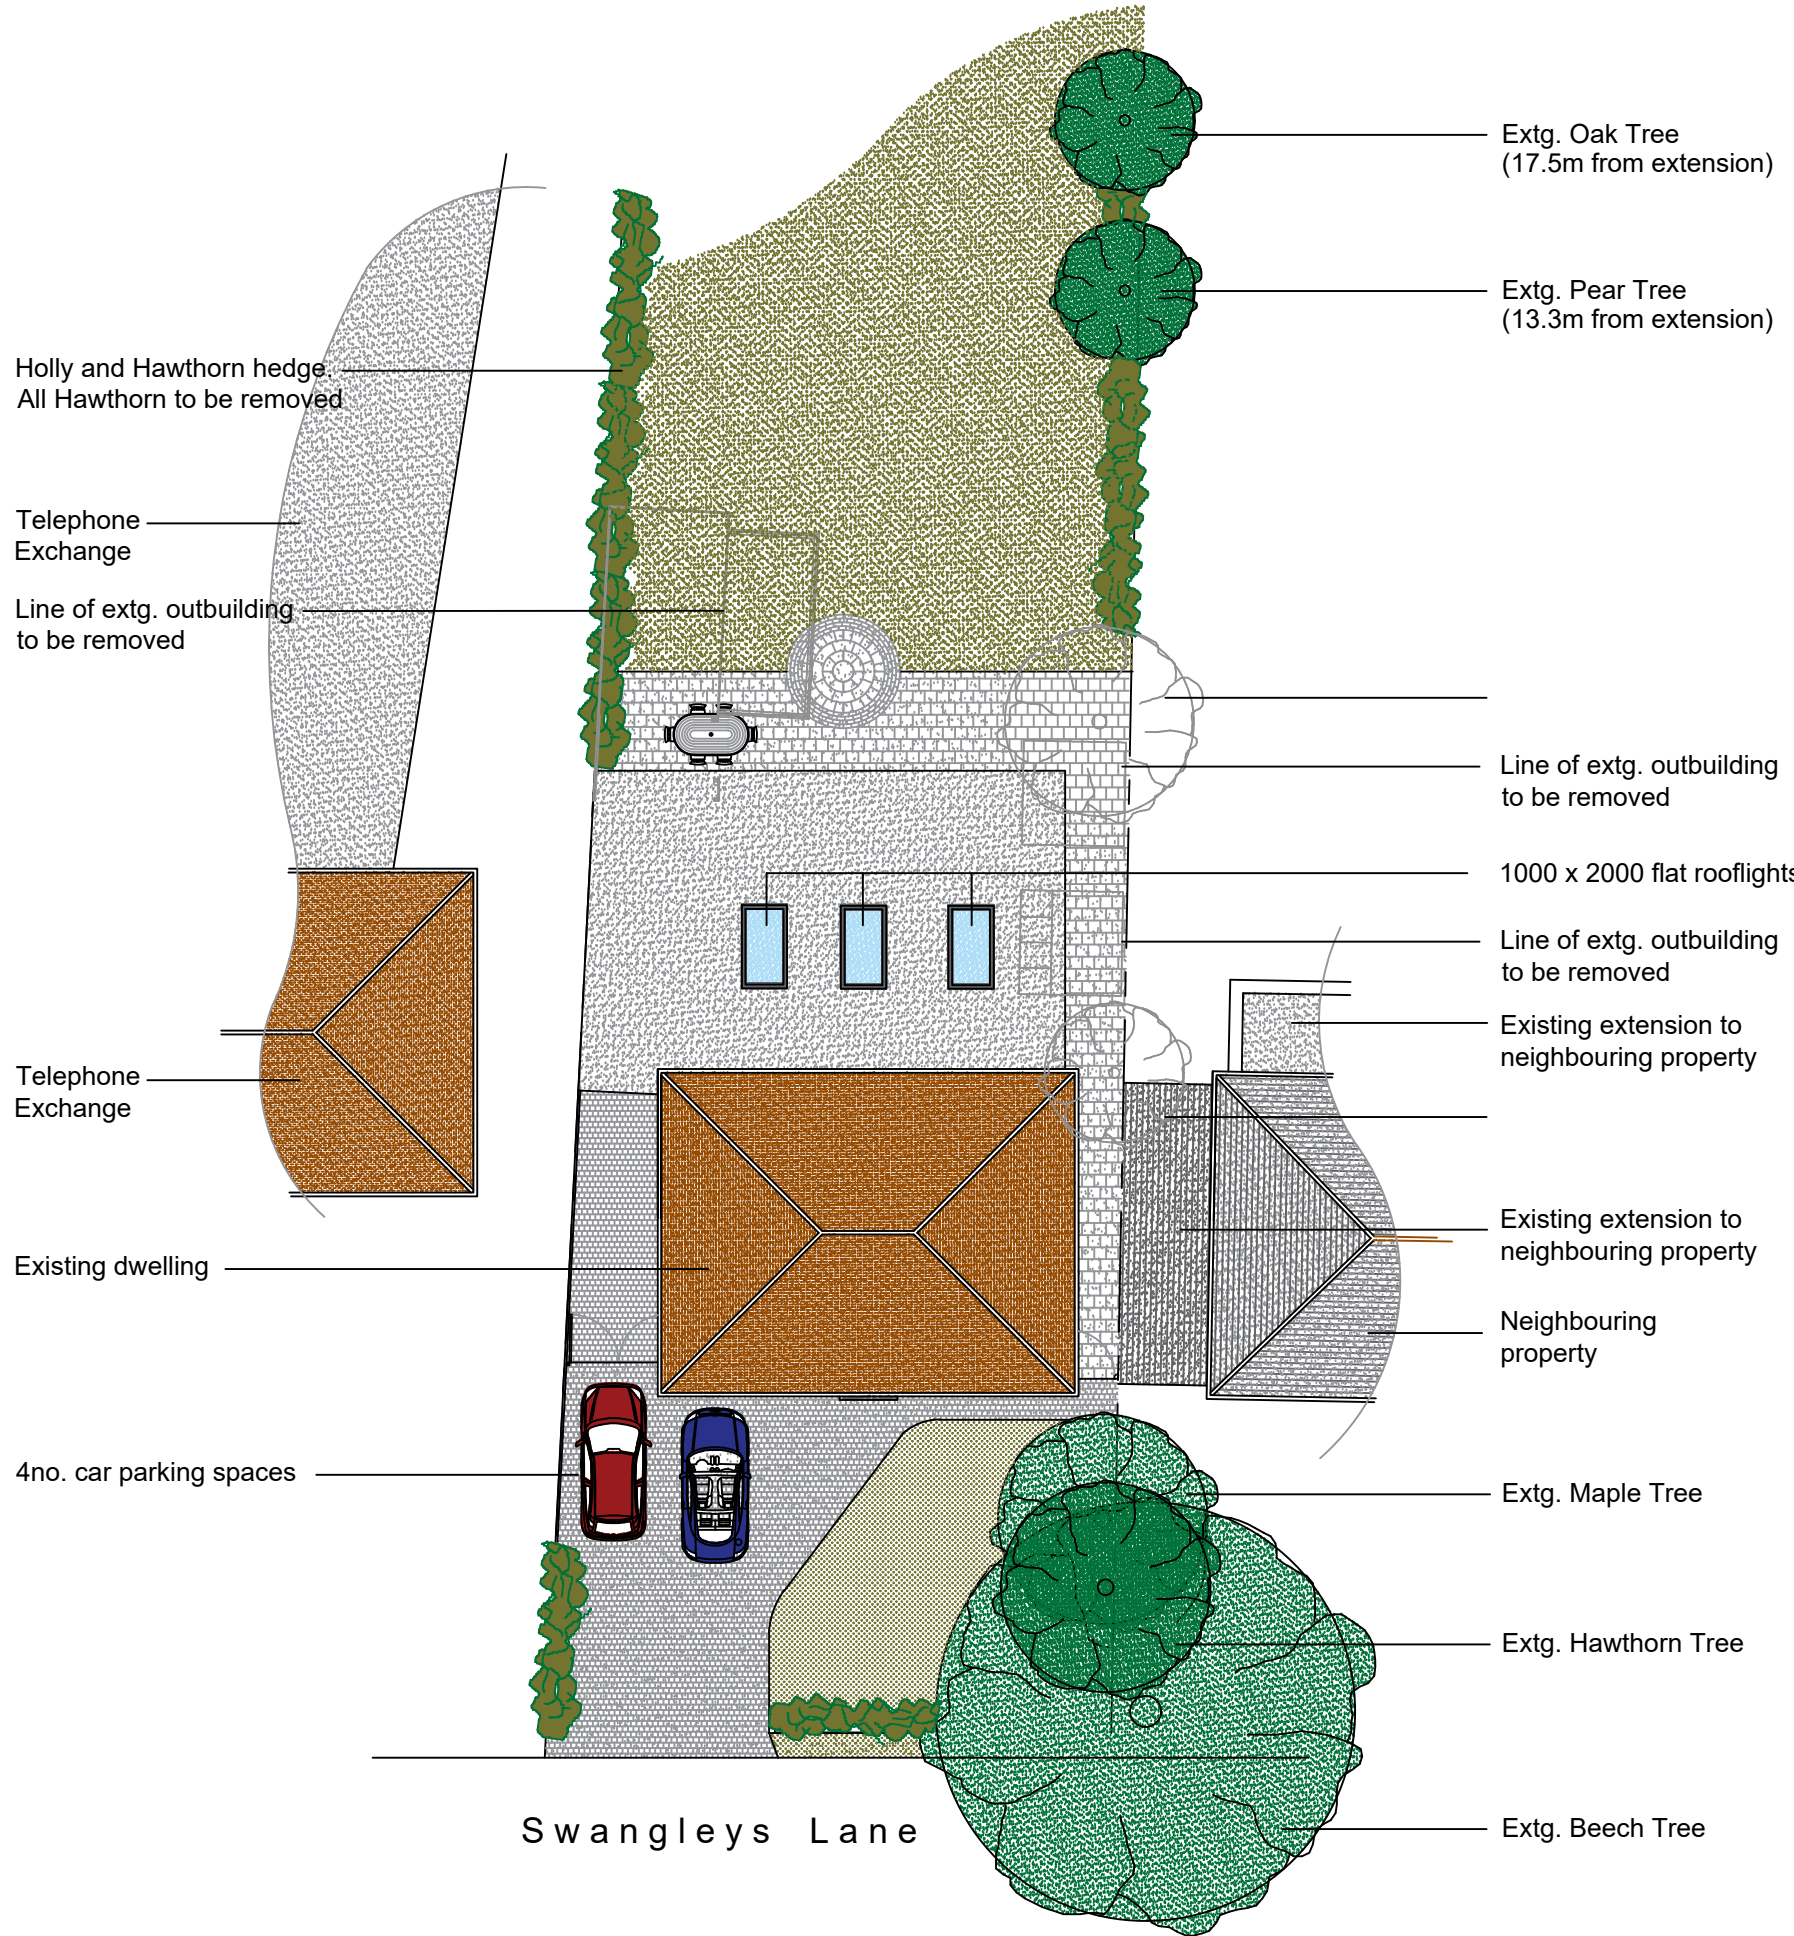

B Side Window Added and Chimney Removed

A Side Gate Shown

Architech Limited
Architectural and Building Consultants
Tel. 01462 634293 / 07768 123899

Project

3 Swangleys Lane, Knebworth,
Hertfordshire

Title

Proposed First Floor and Single
Storey Rear Extension

Date

Oct 2025

Scale

1:200 1:100

Status

Planning

2025 / 34 / 02

B

A1

© THIS DRAWING IS COPYRIGHT

1:100 Scale Bar

0 2.0m 4.0m

1:50 Scale Bar

0 1.0m 2.0m 3.0m 4.0m