
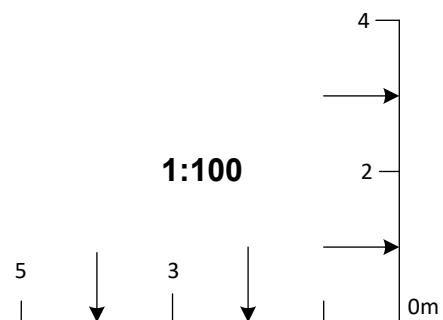


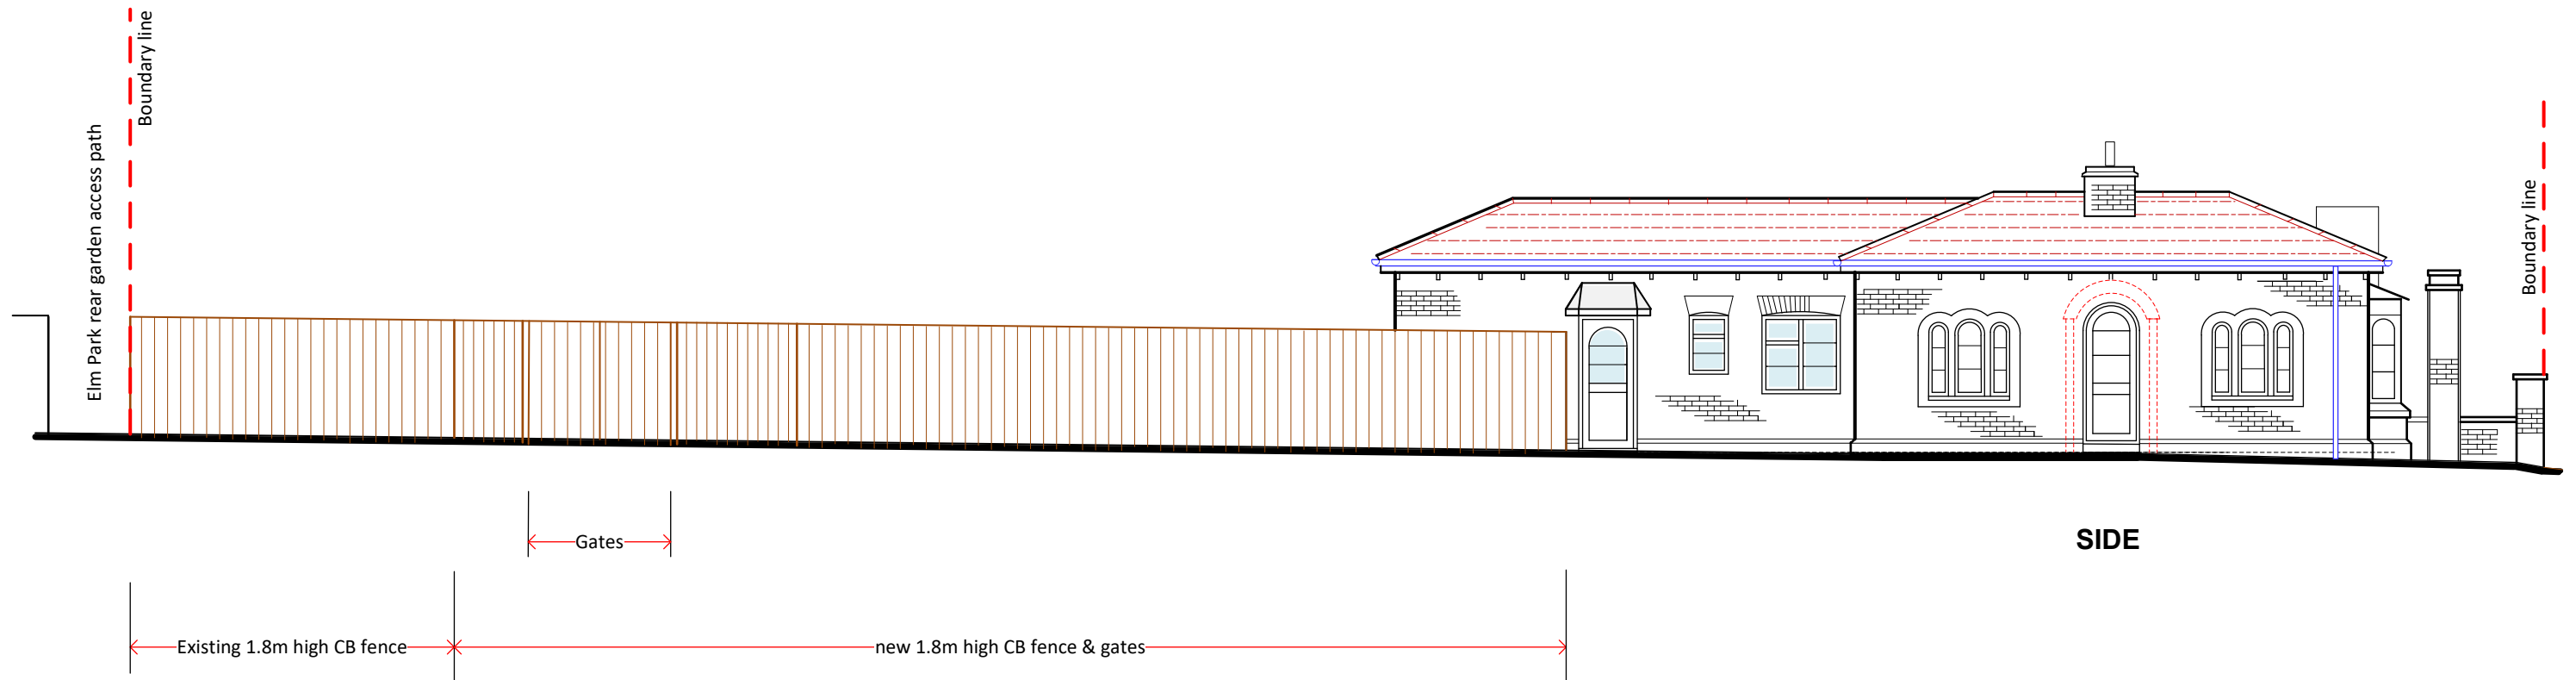

ROSEBURY
Design · Planning · Project Management

8 WOODLAND WAY, BALDOCK, HERTFORDSHIRE, SG7 6LR
T: 07970 277106
E: Rosebury21@gmail.com

Title	Title	Scale	Date	Drawing No.	Rev
The Lodge, 56 High Street, Baldock	Proposed Road Elevation	1:100	09.2025	08/LF/25	
A3					This drawing is copyright (c)