EXISTING ELEVATIONS



Side Elevation - scale 1:100

Rear Elevation - scale 1:100

Side Elevation - scale 1:100

PROPOSED ELEVATIONS



Side Elevation - scale 1:100

Rear Elevation - scale 1:100

Side Elevation - scale 1:100

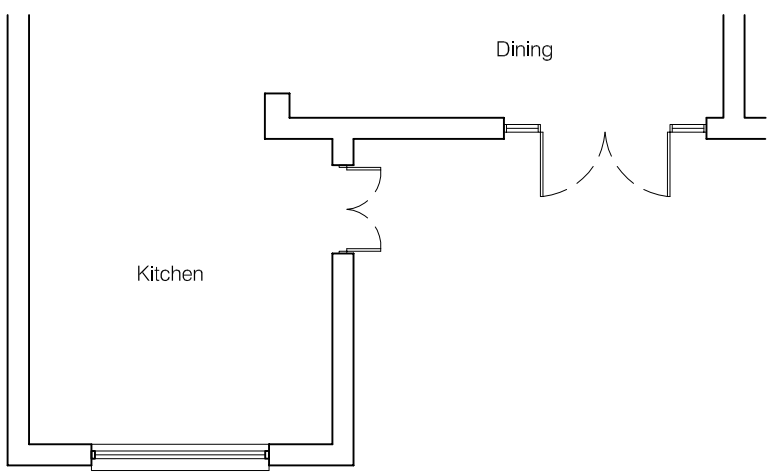

Existing Floor Plan

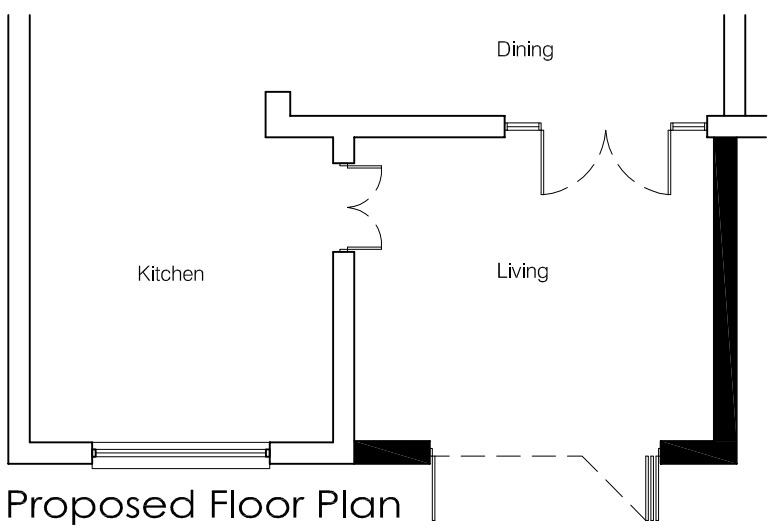

Proposed Floor Plan

1: 1 0.1 m
1: 20 2 m
1: 50 5 m
1: 100 10 m
1: 200 20 m
1: 500 50 m
1:1250 125 m

Notes

Setting Out Dimensions;
All dimensions and levels shown on drawings to be checked prior to commencement of work, any discrepancies to be reported to the Architect.

Information should be read in conjunction with the following ;

Subject to Statutory Approvals

This drawing is protected under © copy right

preliminary

CONTRACT
Proposed garage conversion
56 Ninesprings Way, Hitchin, Hertfordshire

DRAWING TITLE
Elevations & Plans

SCALE varies@A3 DRAWING NUMBER REVISION
DATE Jan 2018 PO1
DRAWN JEI
JOB NUMBER AN-01 CHECKED BY

redshed design
47 Hoo Road
Meppershall
Bedfordshire
sg17 5lp
telephone: 01462 807175,07884008970
fax: 01462 807175
e-mail: james/karen@redsheddesign.co.uk
www.redsheddesign.co.uk