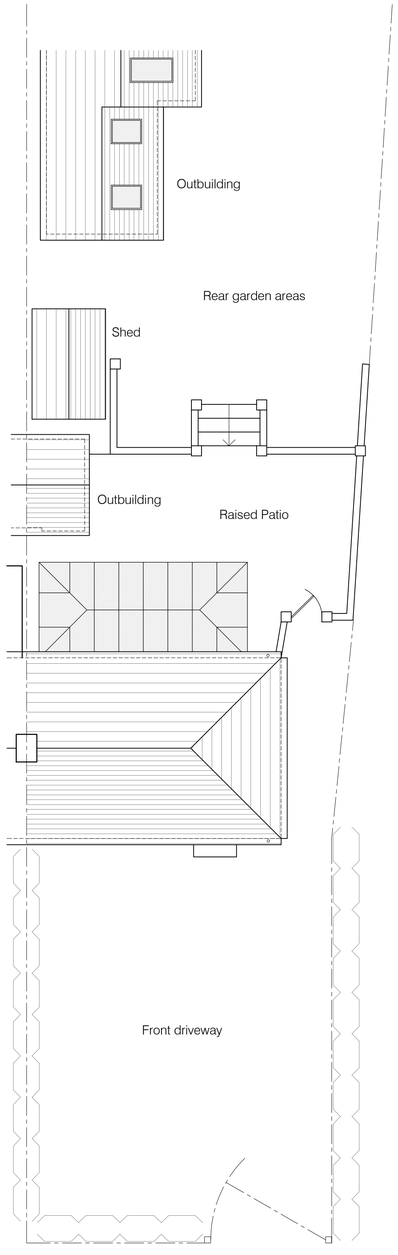

Site Plan

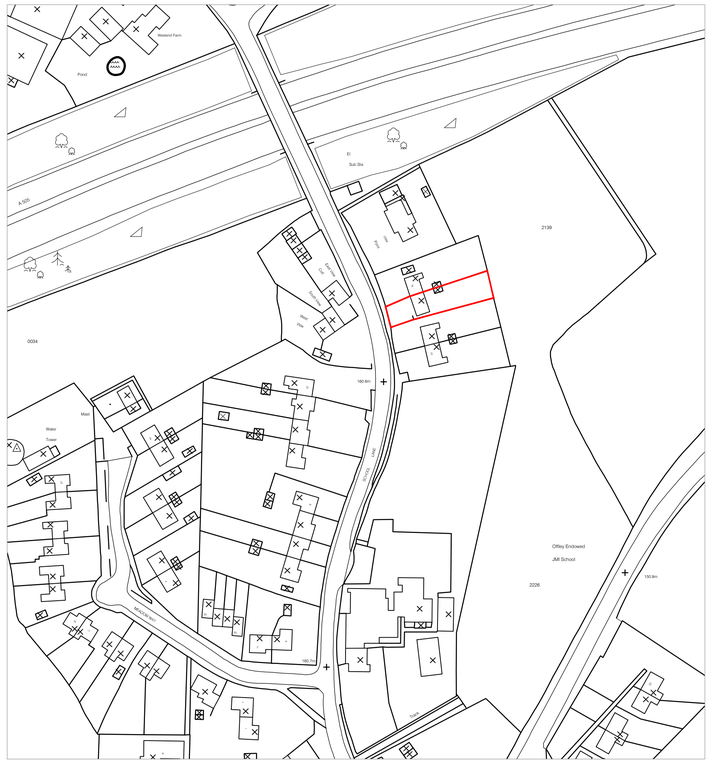

Site location plan (scale 1:1250)



West Elevation | South Elevation | East Elevation | North Elevation

Notes:

This drawing is a print and must not be scaled from without reference being made to the accompanying scale bar. All dimensions of existing buildings to be verified on site.

This drawing is to be read in conjunction with all other drawings, relevant specifications and preliminary / general conditions associated with the project.

All materials and workmanship to comply with 'Approved Document 7' to support Regulation 7 2013 edition of the Building Regulations 2010.

The Contractor is to check all drawings for dimensional and co-ordination accuracy. Any discrepency between the details shown and those by others are to be reported to the Client / Contract Administrator.

This drawing remains the copyright of ajf project design.

Chartered Institute of Architectural Technologists
Registered Practice

REV	DATE	NOTE
-	-	-

SURVEY

ajf | project design
chartered architectural technologists - building surveyors

22 Ashtons Lane
Baldock
Hertfordshire
SG7 6JJ

tel: 07970 273238
email: info@ajfprojectdesign.co.uk
web: www.ajfprojectdesign.co.uk

CLIENT
Mr & Mrs P Moulding

PROJECT
Extension & Alteration
15 School Lane
Offley
Herts SG5 3AZ

DRAWING TITLE
Site plan, elevations and site location plan as existing

Scale @ 1:100
5m 4m 3m 2m 1m 0m

SCALE	1:100 @ A1	DRAWING NUMBER	REVISION
DATE	Aug 2016	002	
DRAWN	AJF		
JOB NUMBER	0146	CHECKED BY	