


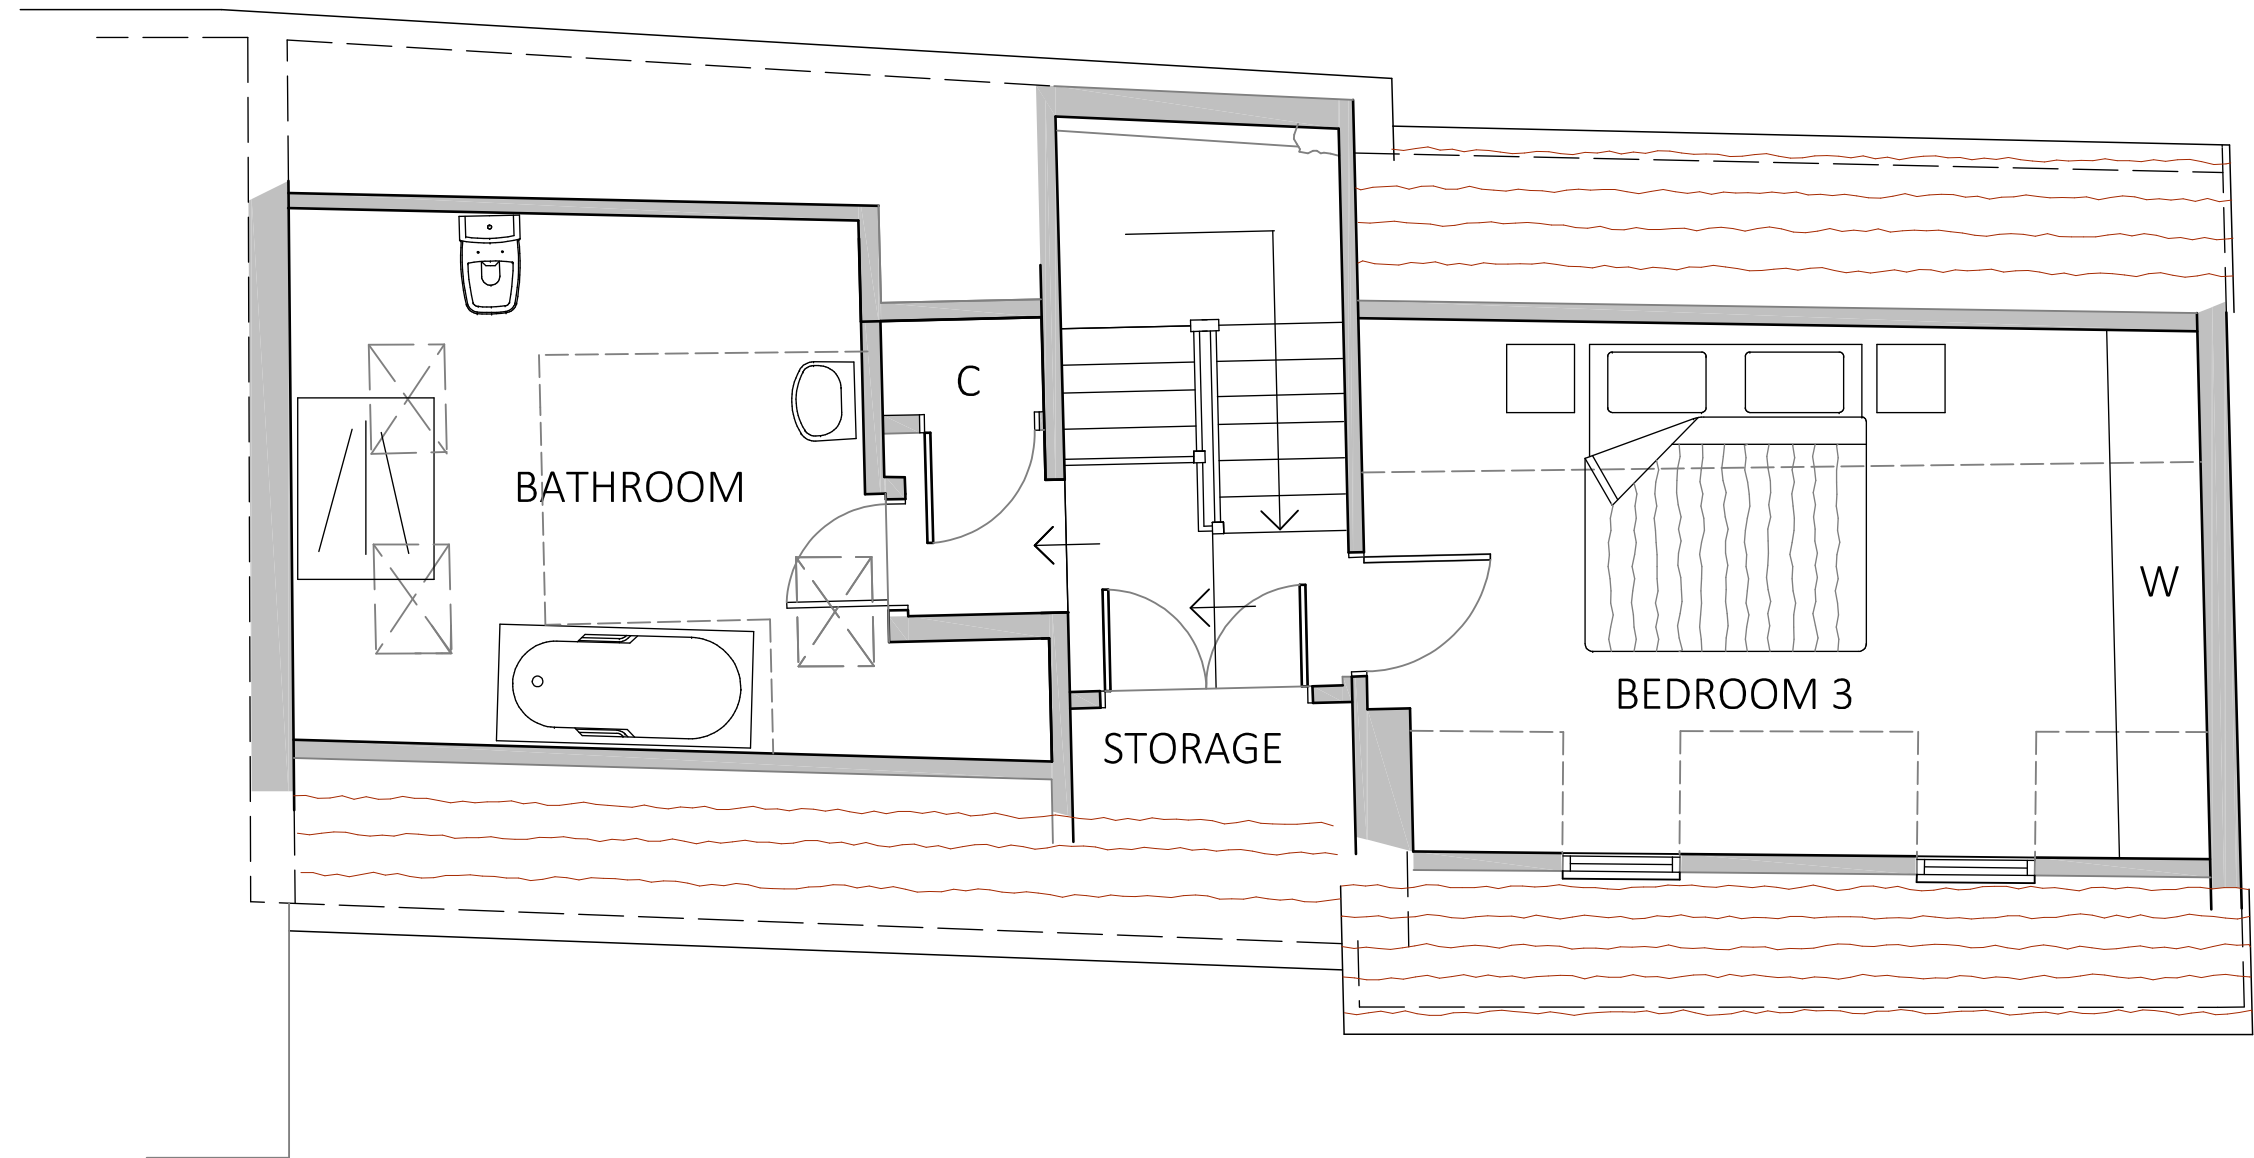

REVISIONS


Rev A - Bathroom formed in existing space
wardrobes removed.

Rev B - Bedroom title revision

PROPOSED SECOND FLOOR PLAN



Copyright ASA 2021

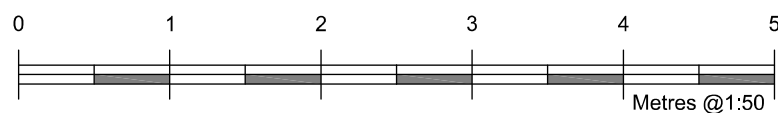

PROPOSED ALTERATIONS
THE MALT HOUSE
KNEESWORTH STREET
ROYSTON SG8 5AB

1:50 @ A3

2970.08B

ALLEN SMITH ASSOCIATES

Architectural Planning and Design

Tel: 01760 788170 - 01763 247400 E mail: arcitek@allensmith.co.uk
www.allensmith.co.uk