




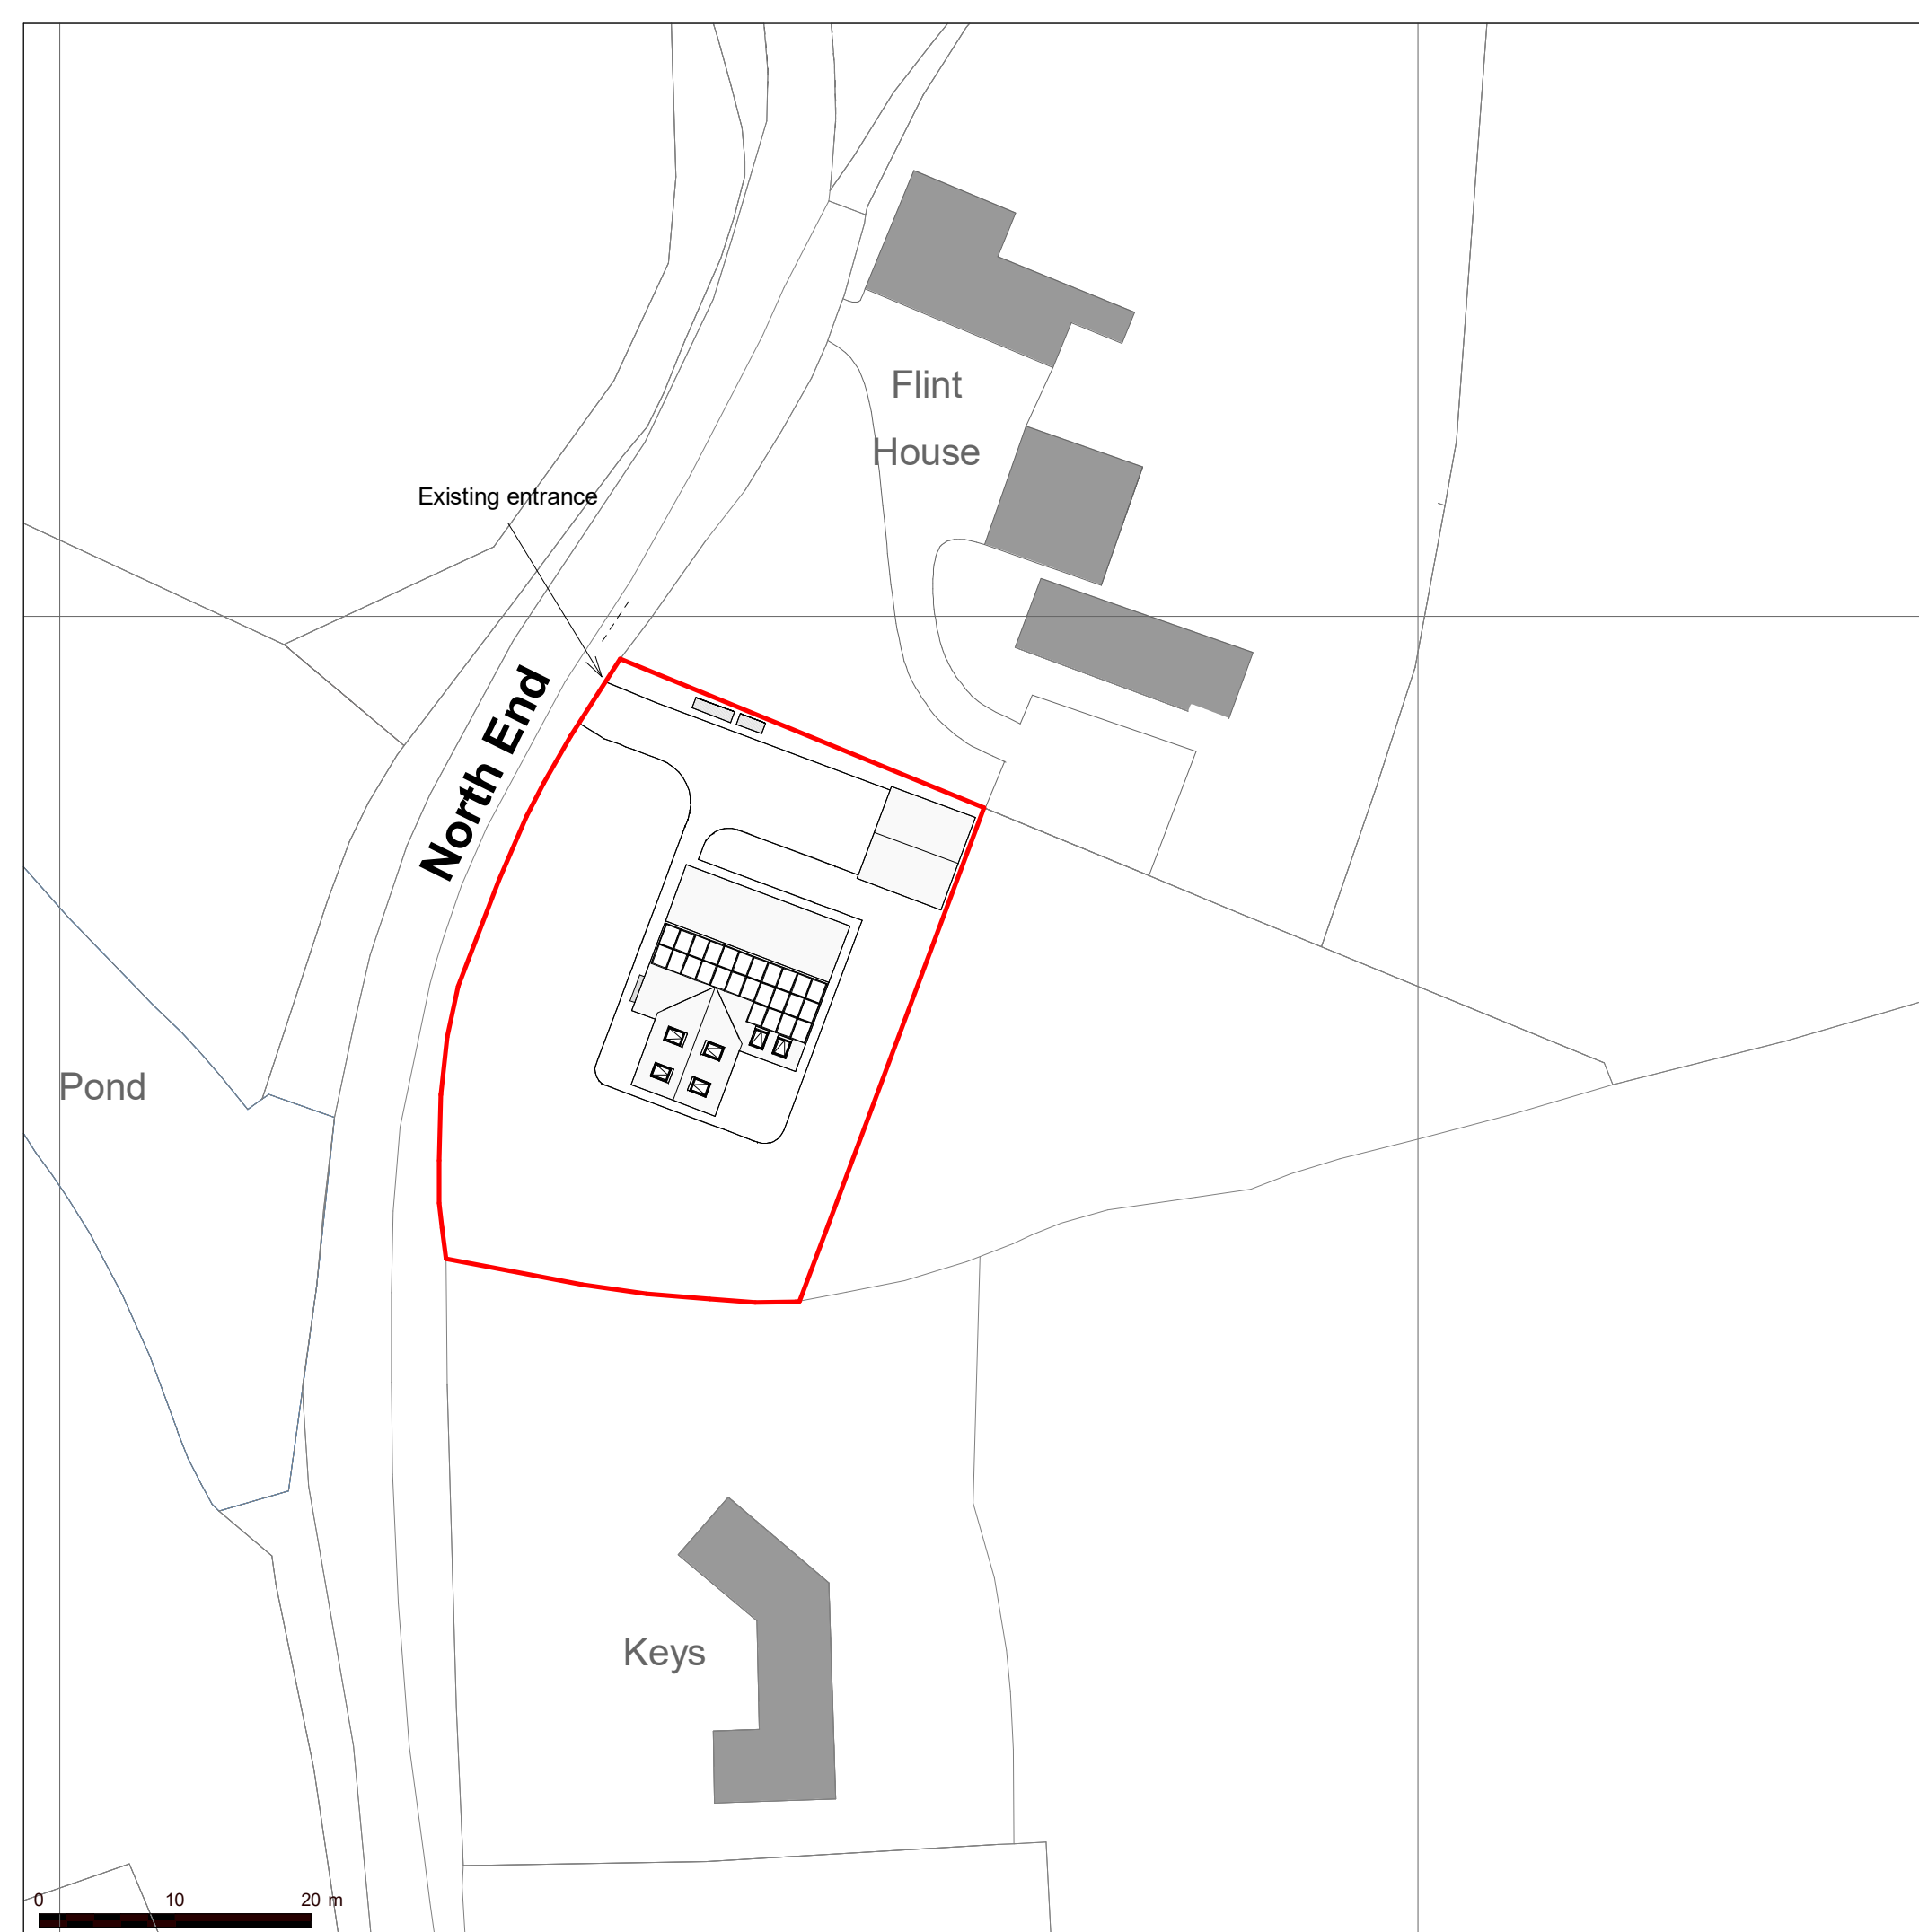

Block Proposed
Scale: 1 : 500

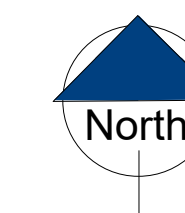

Site Existing
Scale: 1 : 1250

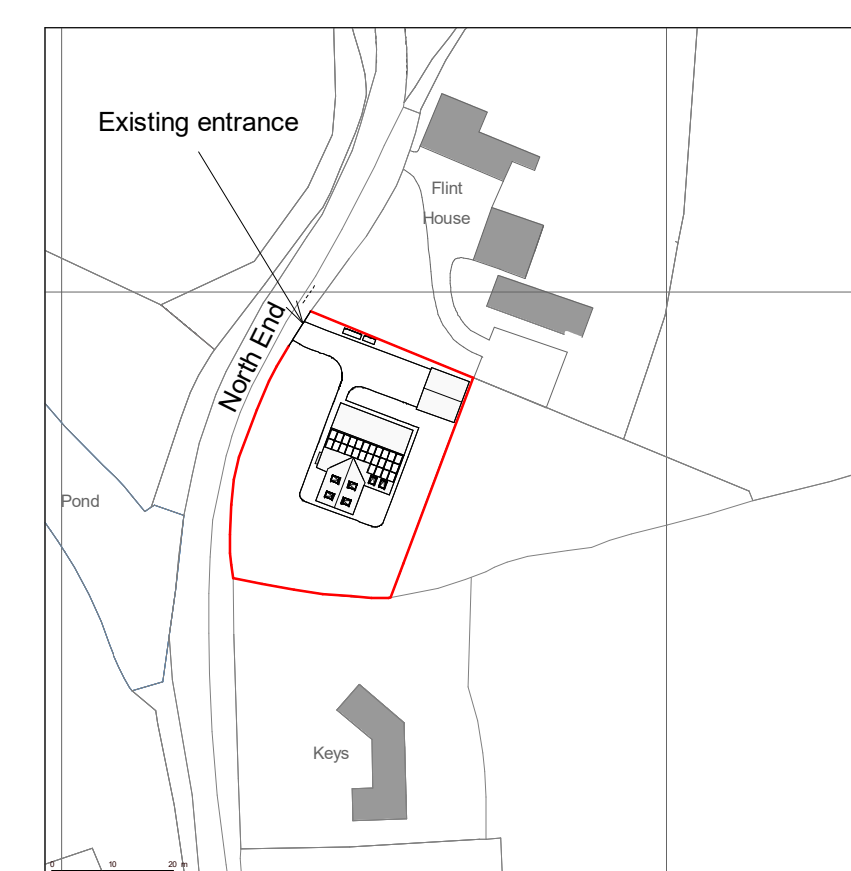

Site Proposed
Scale:1 : 1250

[illegible]

domusapm.co.uk
info@domusapm.co.uk
020 8144 2506
PO Box 76155 London, N12 2FU



ADDRESS
LAND ADJACENT FLINT HOUSE,
KELSHALL
ROYSTON
SG8 9SD

PROJECT	
---------	--

TWO STOREY DWELLING

DOMUS APM

	TITLE
--	-------

LOCATION PLAN

CLIENT

STUART CHALLIS

DRAWN BY VL	CHECKED BY PC	DATE 22/02/2024
SCALE (@ A1) As indicated		PROJECT NUMBER 2309791
DRAWING NUMBER PA-001		REV A

(C) the copyright of this drawing is vested with Domus APM
and must not be copied or reproduced without written consent