


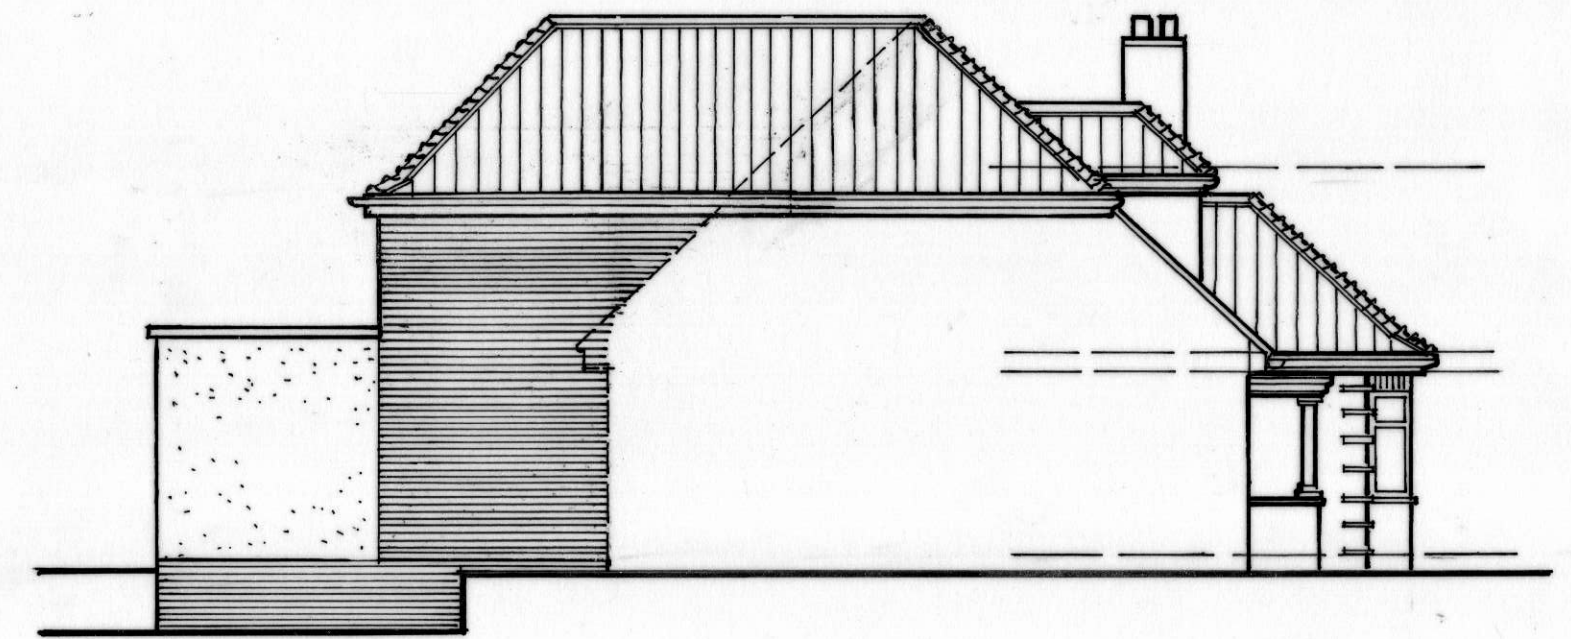

side facing no. 46
PROPOSED ELEVATIONS






rear



side facing no. 52



front

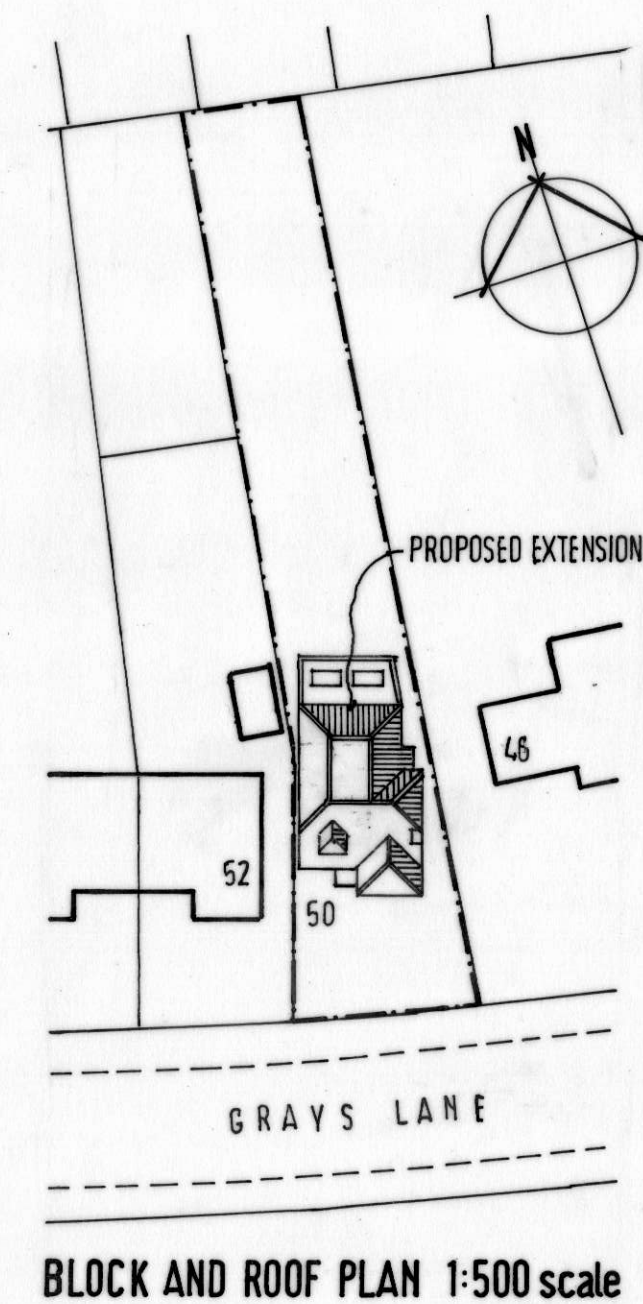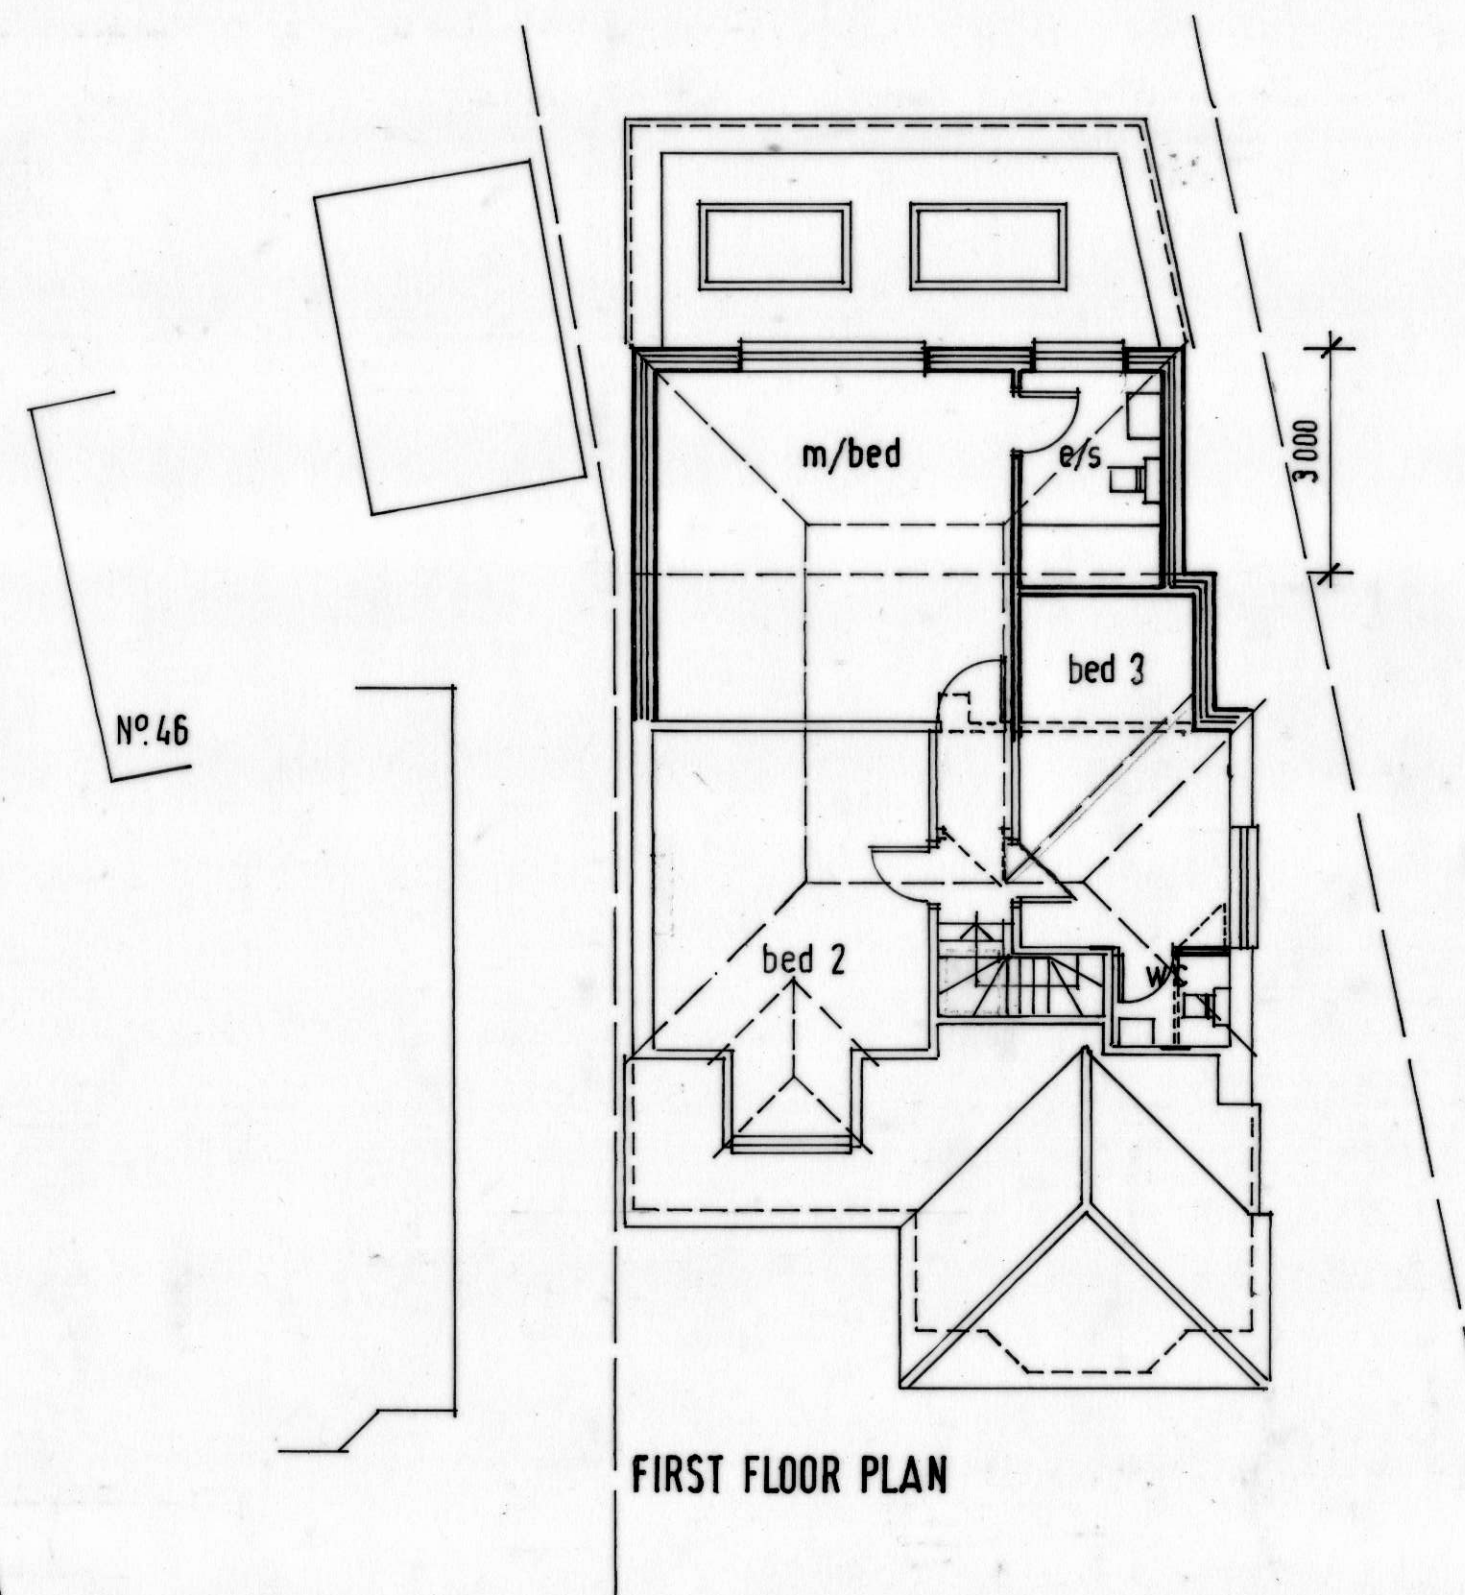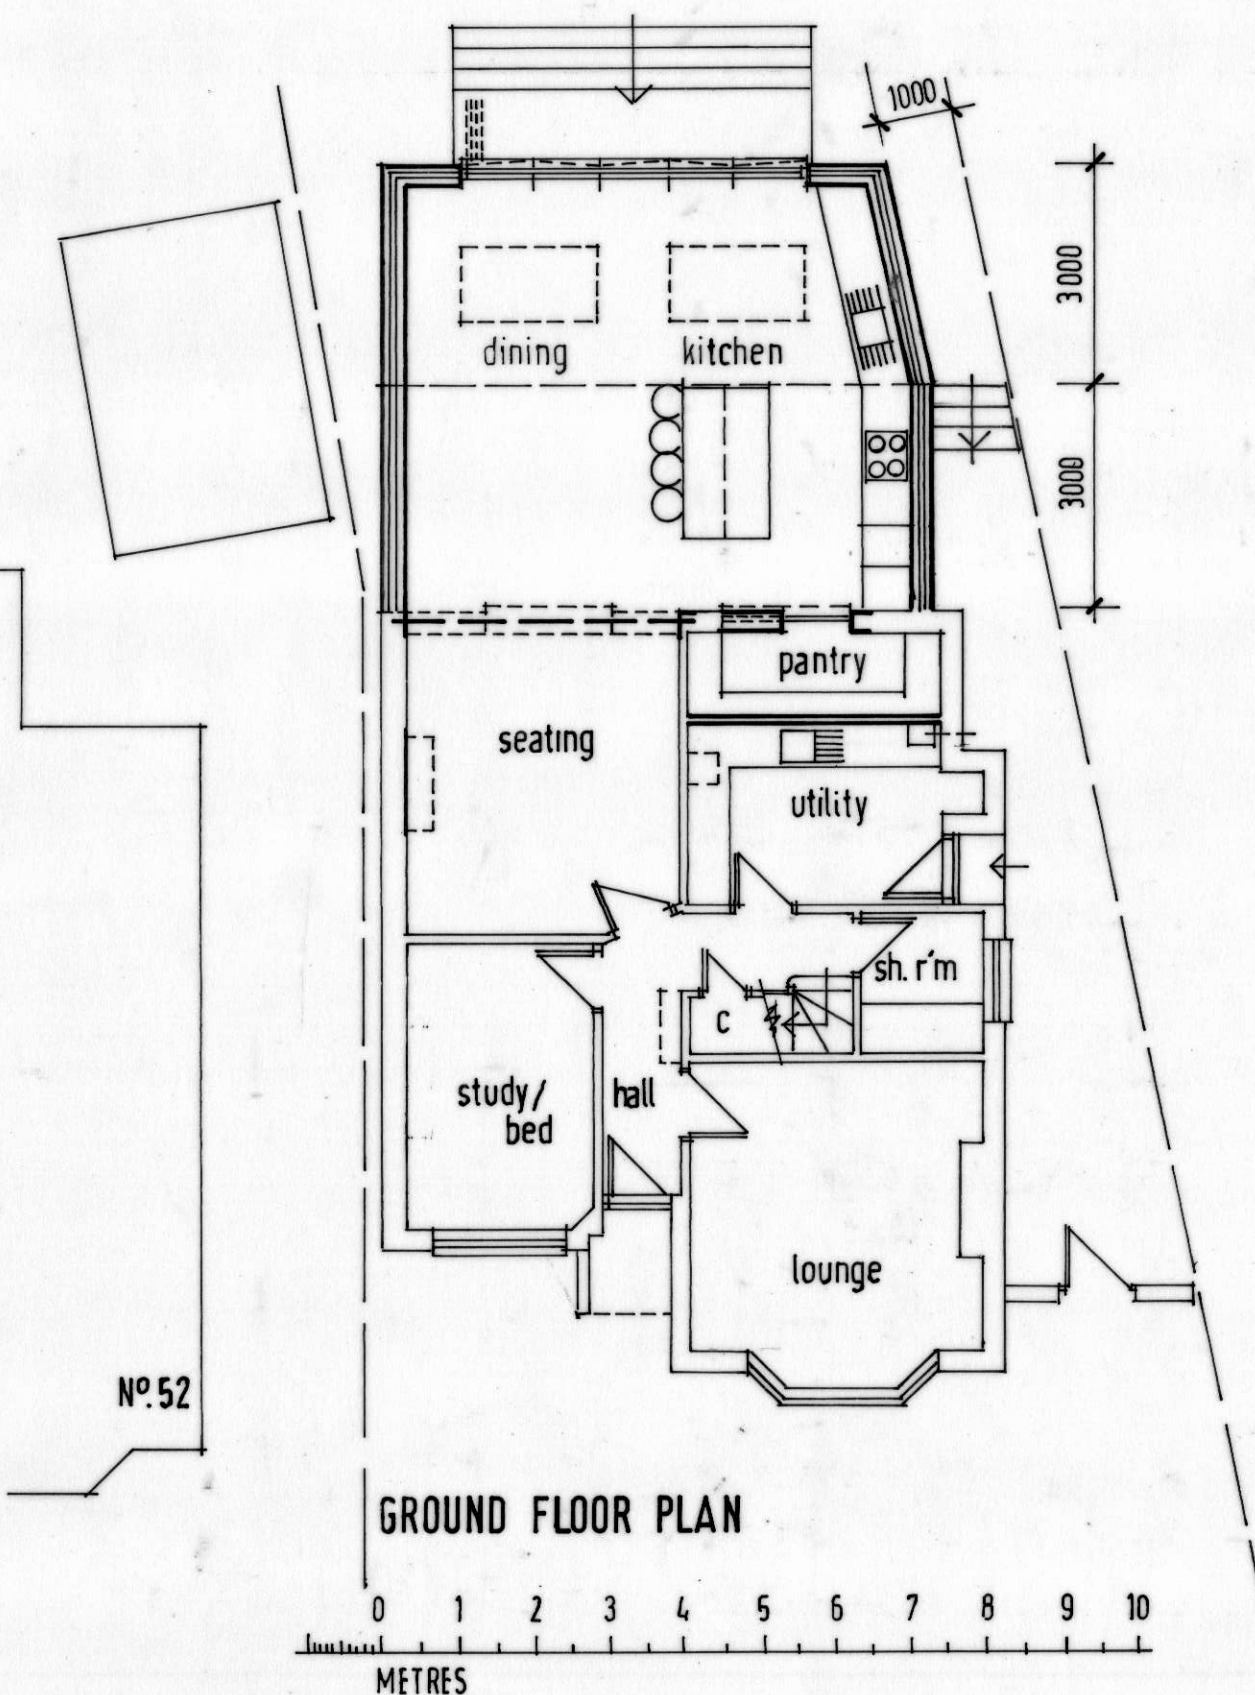

REV A) PITCHED ROOF ADDED TO FIRST FLOOR
EXTENSION
MAY '25 HM

HEATHER MOVE B.Sc. Architectural Design Consultant
Corner House, 1 Balmoral Road,
Hitchin - Hertfordshire SG5 1XG.
Tel. 01462 459910

client
MR. MRS. CULLIGAN

job
PROPOSED EXTENSION AND ALTERATION AT
50 GRAYS LANE - HITCHIN - HERTS.

subject
PROPOSED PLANS AND ELEVATIONS
(A2 sheet size)

scale 1:100 1:500	date FEB. 2025	drawn HM	rev A
drawing no. HM - 24661 - 03			