
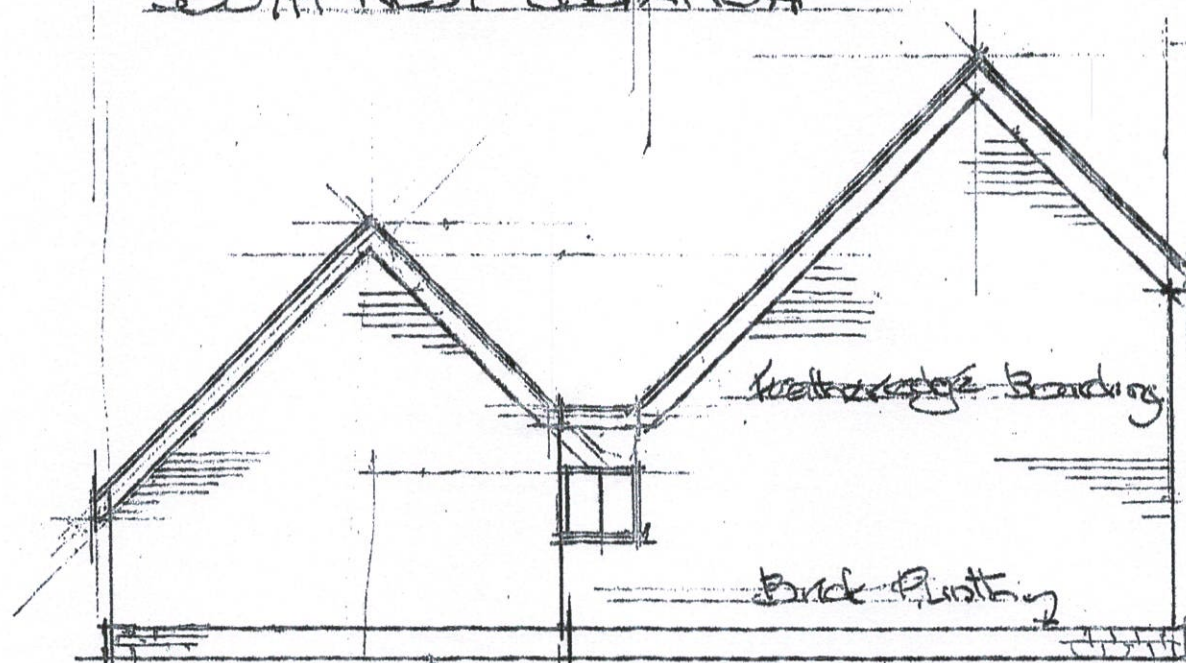


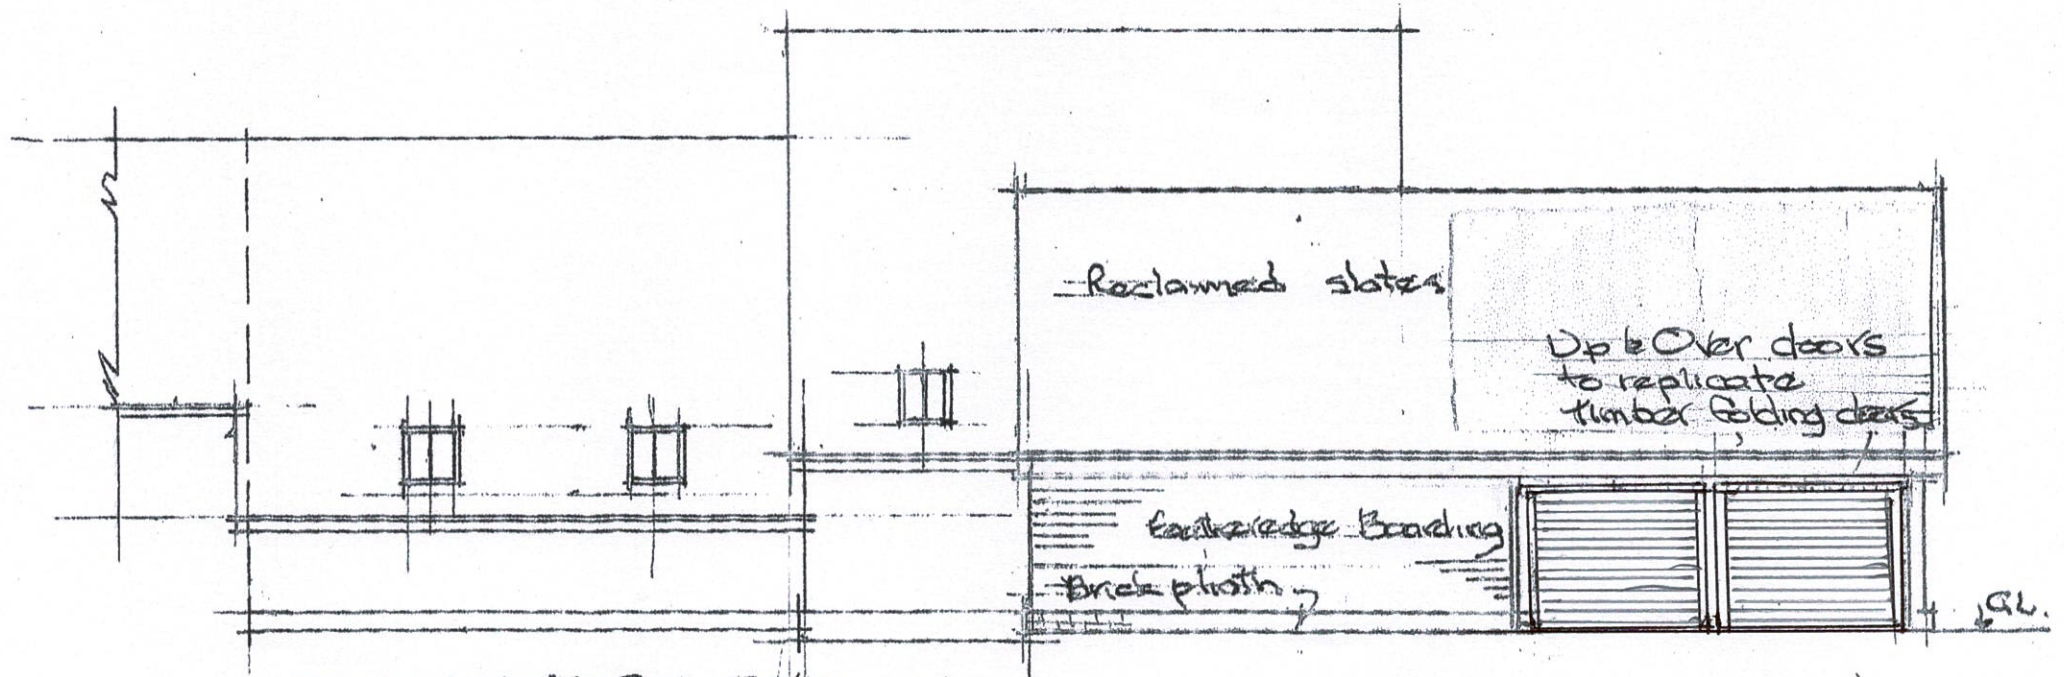

WESTBURY FARM CLOSE  
GREAT OXFORD Proposed

Proposed alteration  
to garage doors

0 1 2 3 4 5

Scale 1:60

Drawn J.A.H.

W.F.C. 102