




Site Plan - Proposed Fence Location 1:500

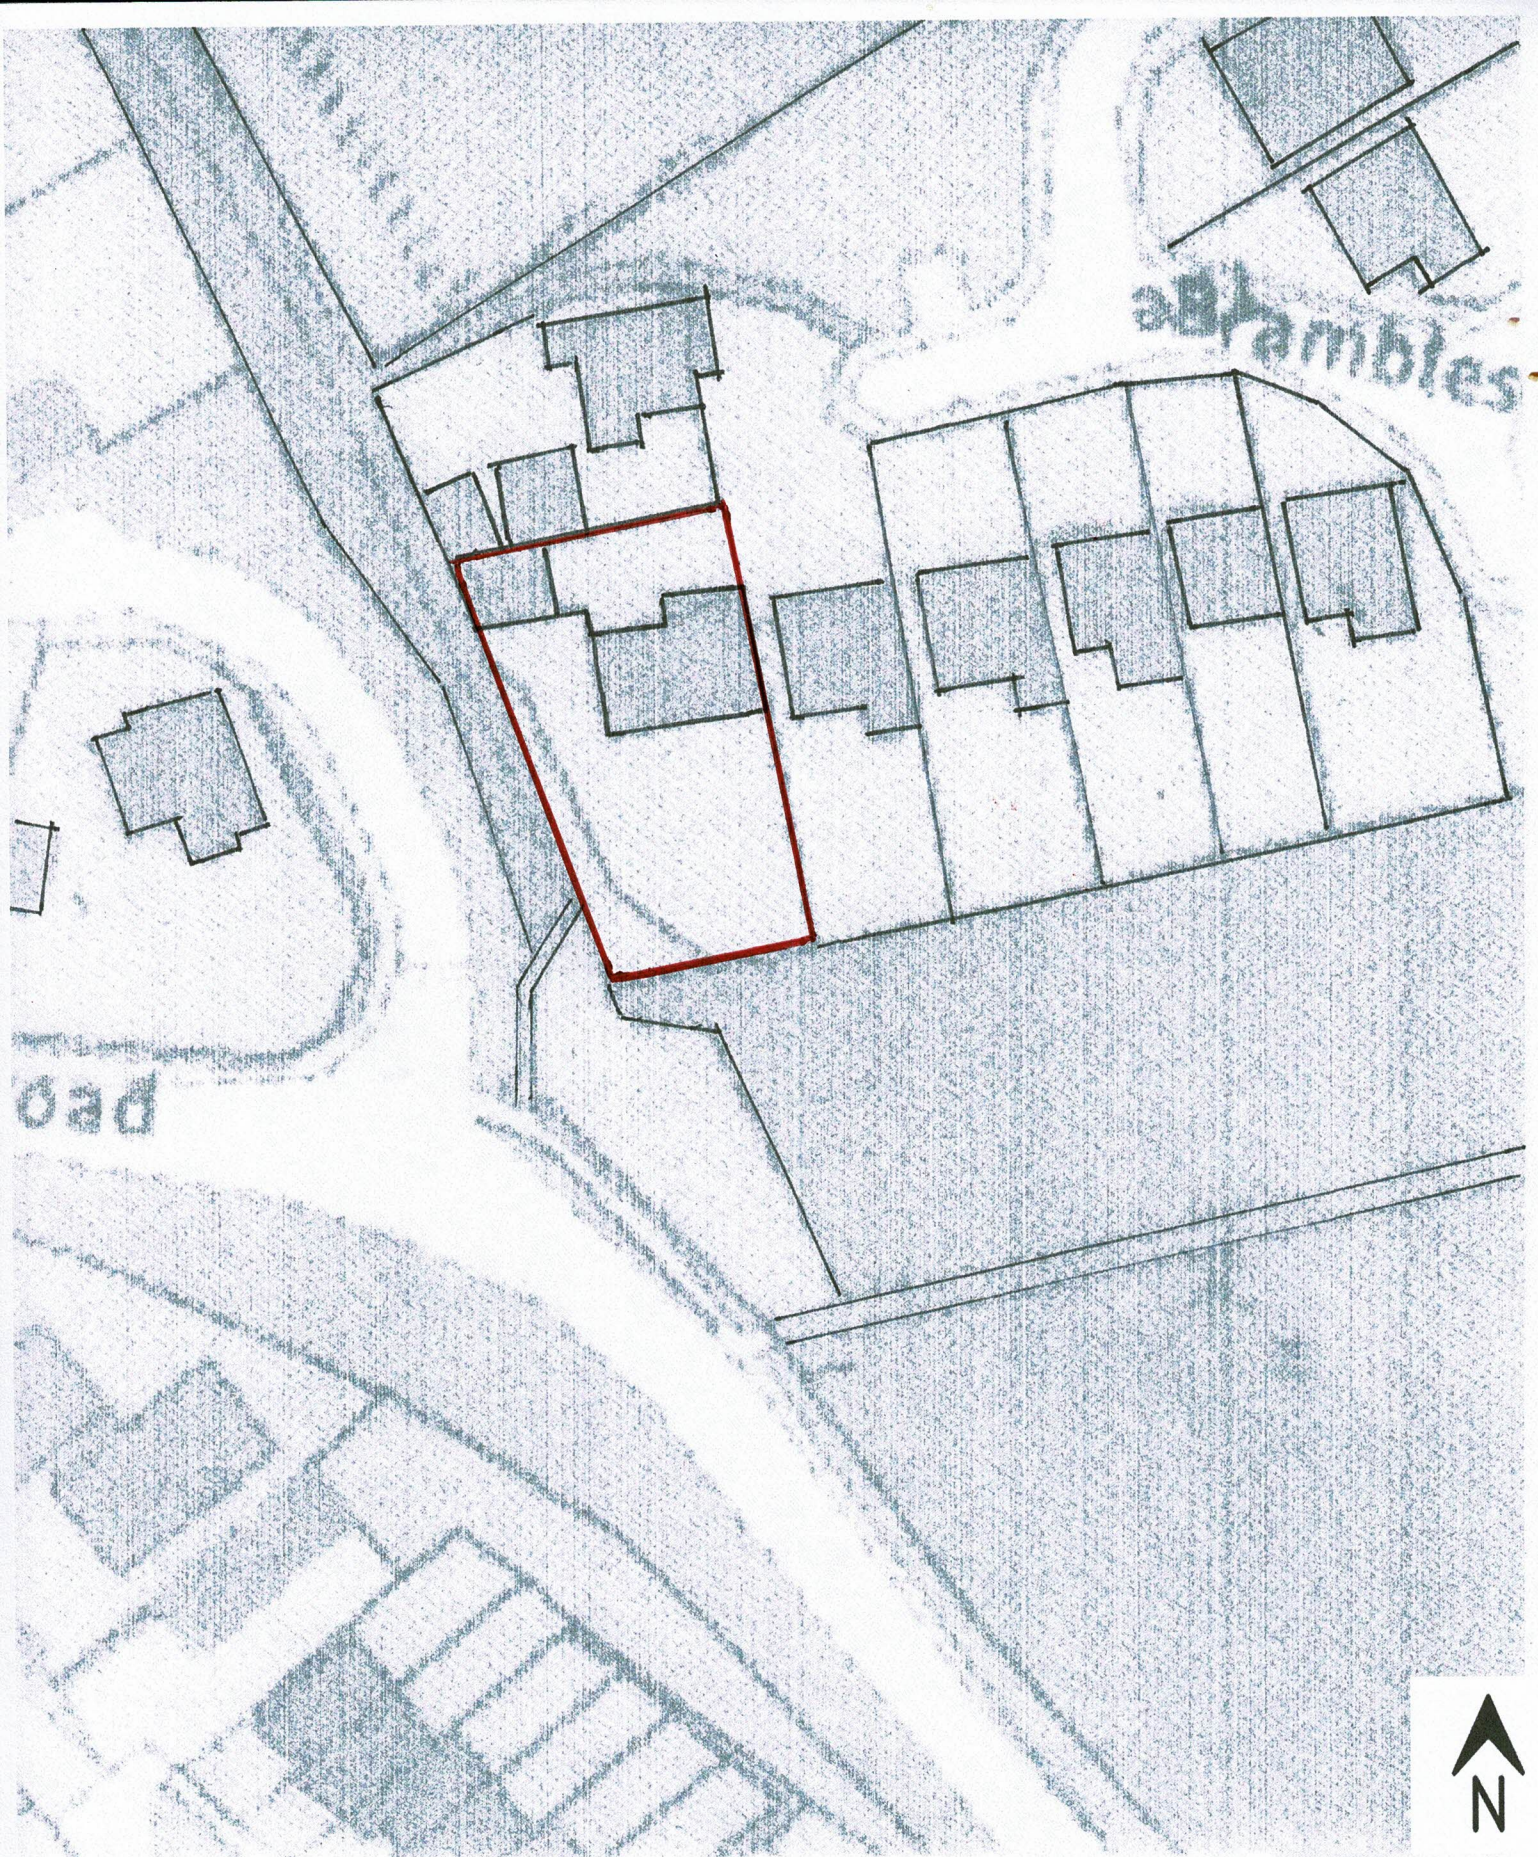

20 The Brambles, Royston, SG8 9NQ