


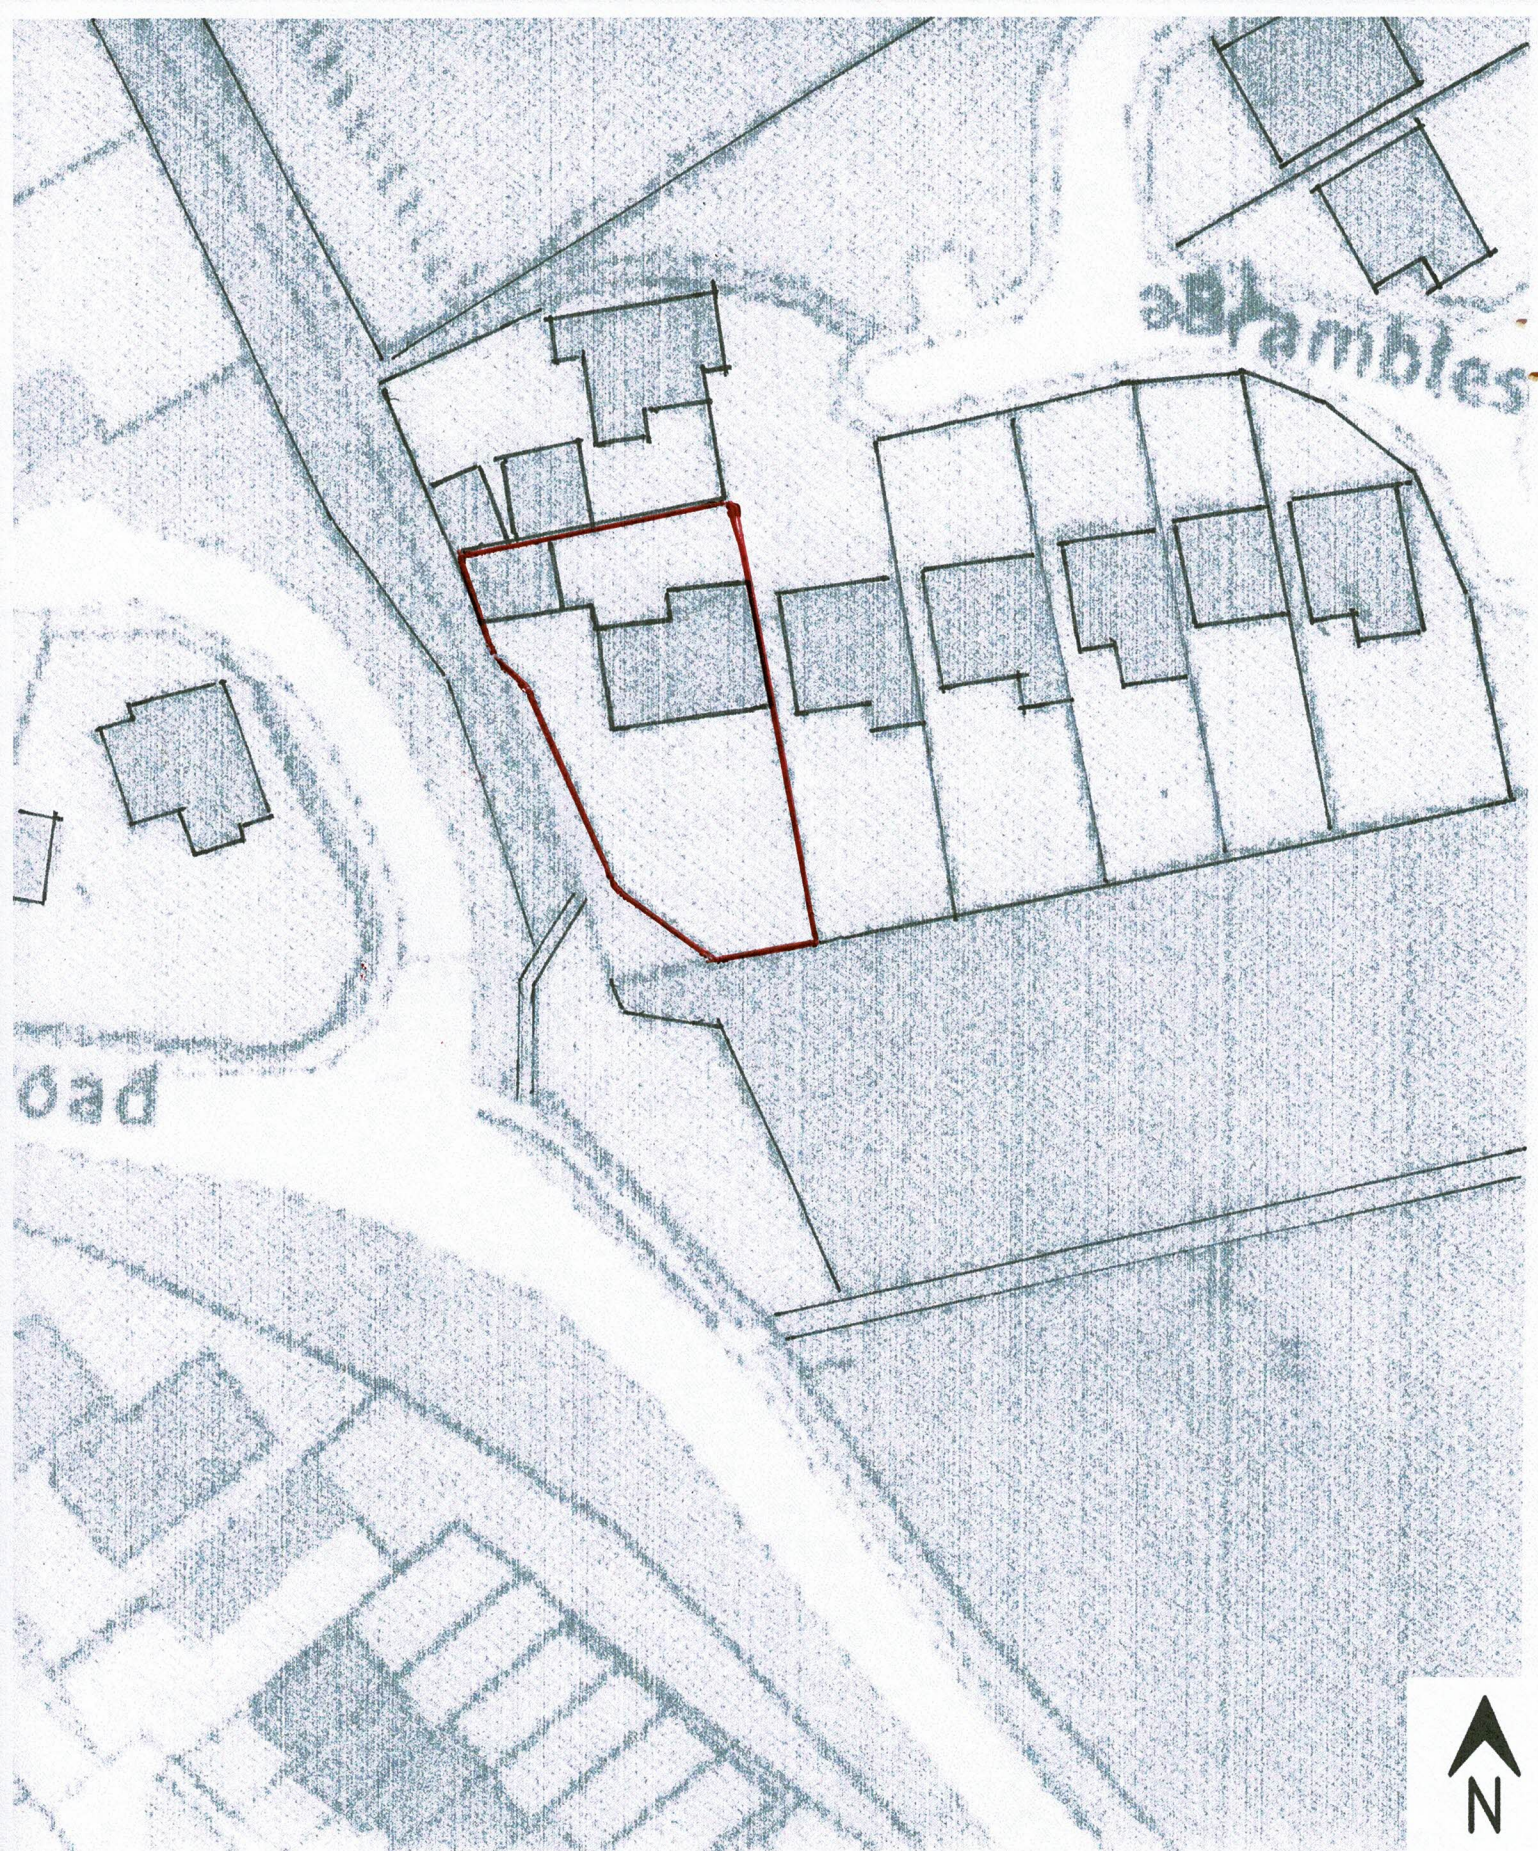

Site Plan - Previous Fence Location 1:500

20 The Brambles, Royston, SG8 9NQ