


Notes GA601

- 1. Existing oak framing
- 2. Existing brickwork retained
- 3. New 4-panel softwood timber door
- 4. New plasterboard lining on softwood timber framing installed between oak framing members
Joints taped and sealed, skimmed, painted
- 5. New oak framing
- 6. New oak skirting
- 7. Shadow-gap around perimeter of plasterboard
- 8. Isover acoustic roll within new partition
- 9. Existing posts rest on existing timber member embedded in floor

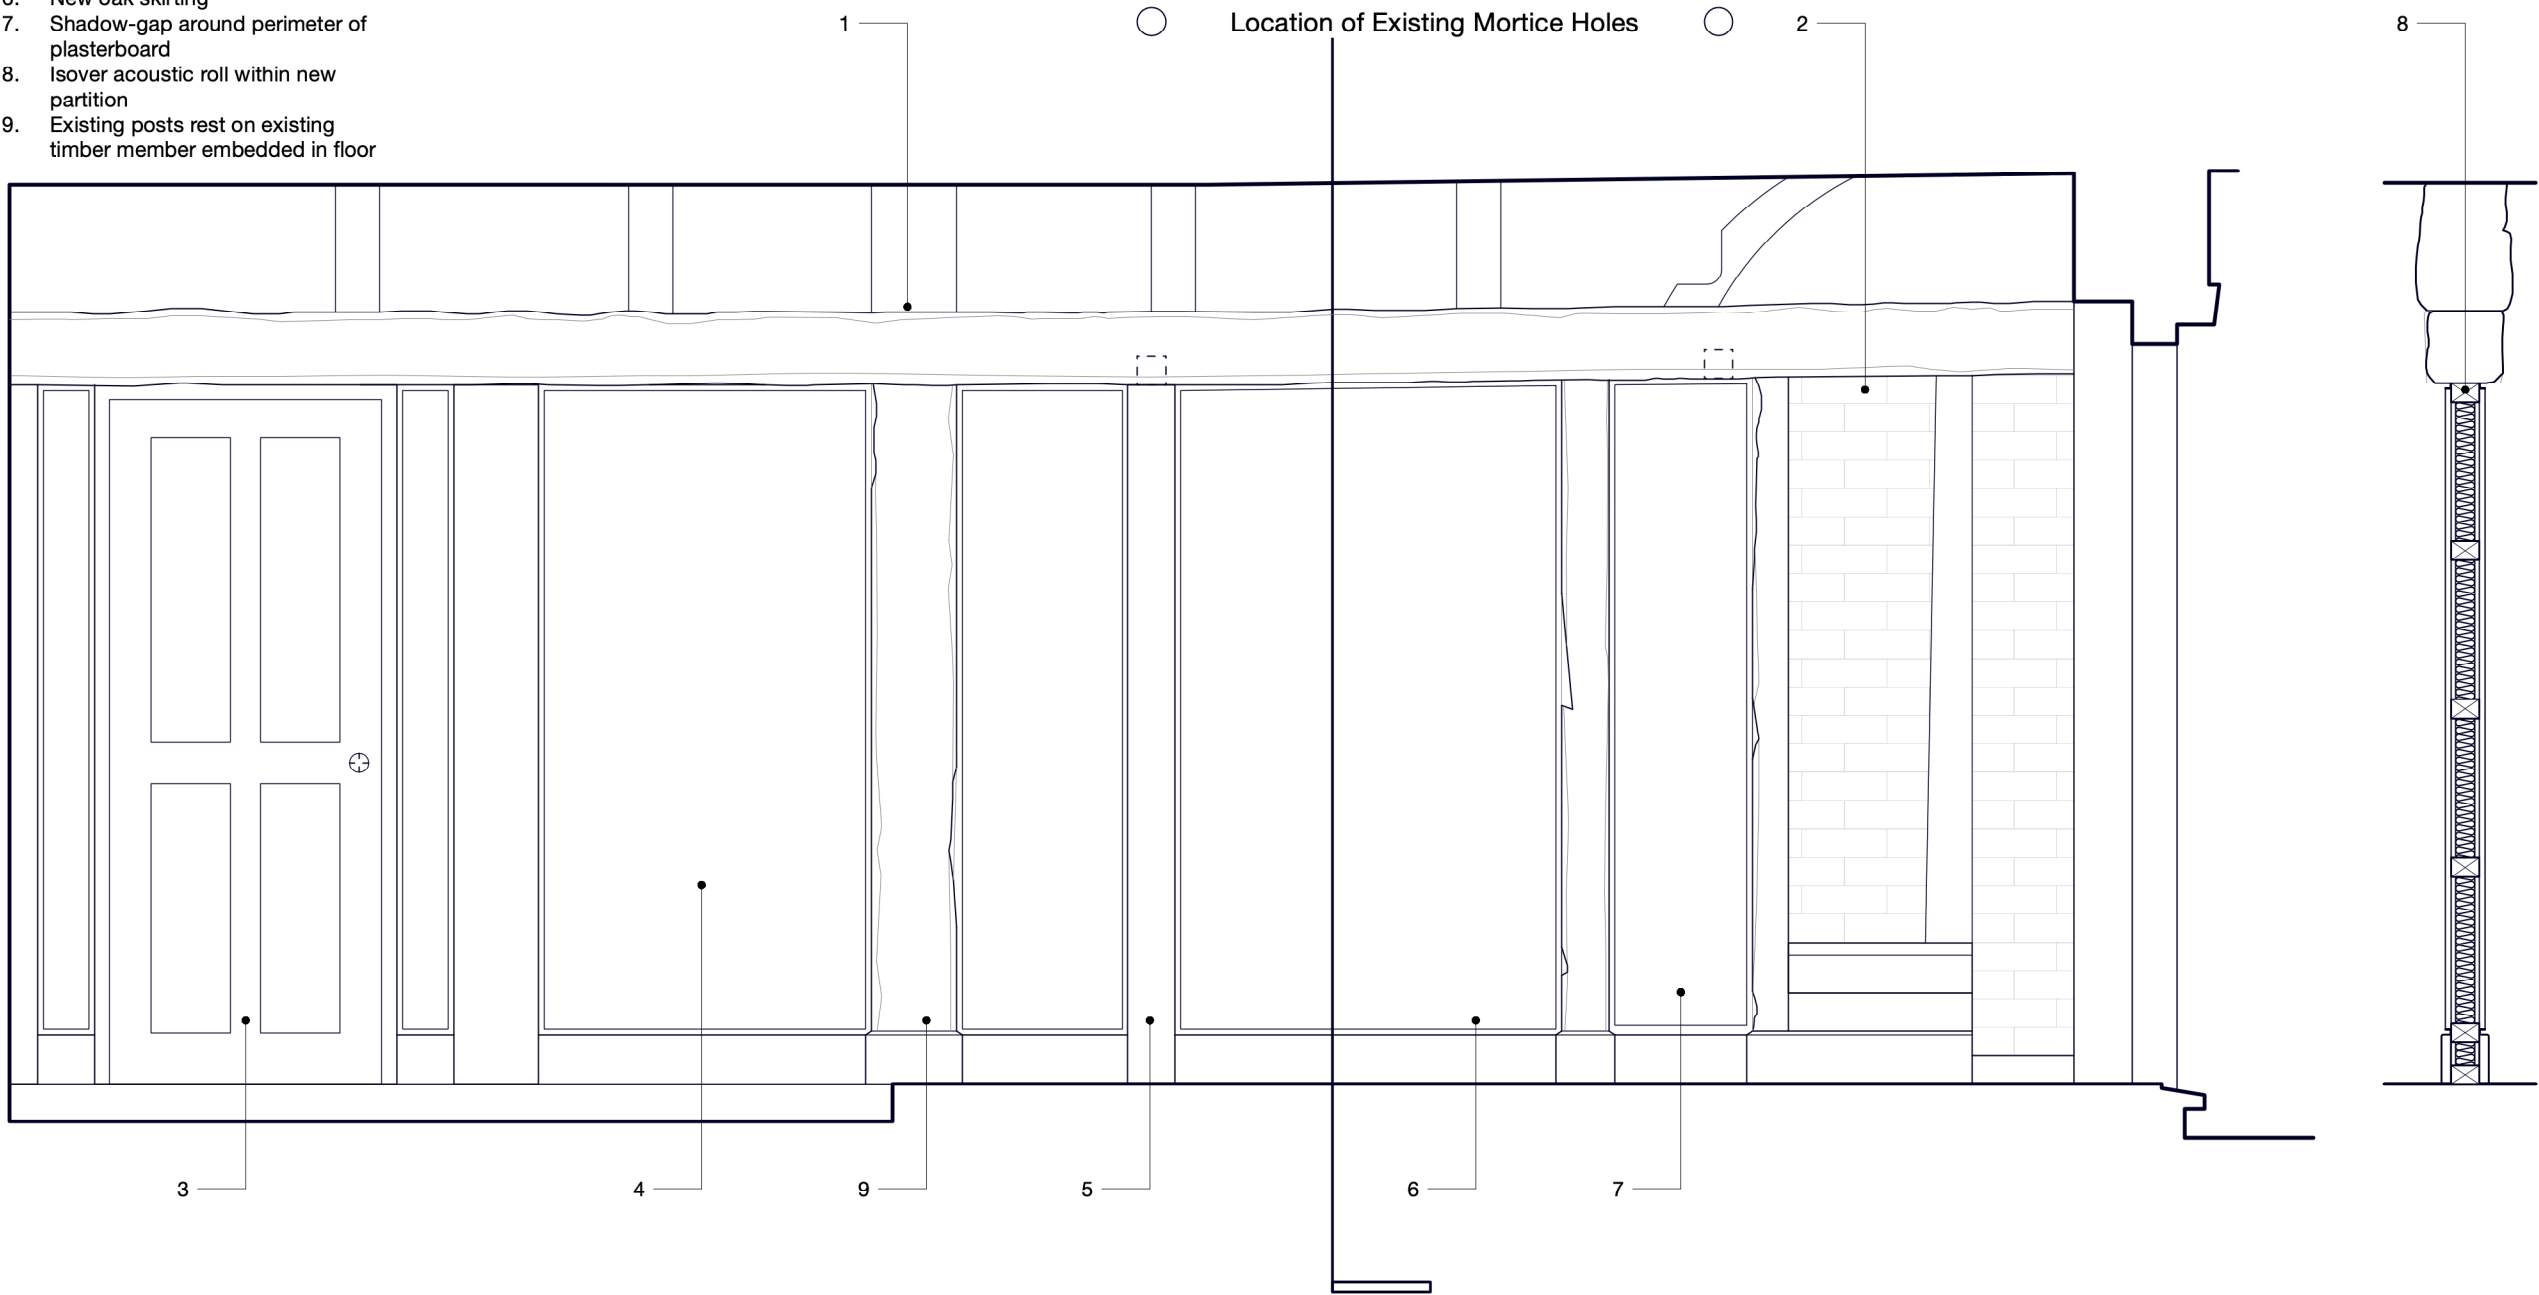

GENERAL NOTES

- 1. This drawing is the copyright of Haines Phillips Architects.
- 2. This drawing must not be used for land transfer purposes, or for construction purposes unless accompanied by an Architect's Instruction.
- 3. Do not scale from this drawing for construction purposes. Use figured dimensions only.

DRAWING ISSUE STATUS

ISSUE	STATUS	COMMENT
P	PRELIMINARY	For comment and review
PL	PLANNING	Planning/ Listed Building Application
BR	BUILDING REGS	Building Regs Application
T	TENDER	For pricing purposes only
C	CONSTRUCTION	For procurement & construction
FC	FINAL	Record drawings on completion
L	CONSTRUCTION	Conveyancing or other legal purposes
	LEGAL	

REVISIONS

REV	DATE	NOTES
1	15/05/26	Planning Issue
2	11/09/26	Position of existing mortice holes and annotation added.

HAINES
PHILLIPS
ARCHITECTS

Tankerton Works
12 Argyle Walk
London WC1H 8HA
t 020 7833 9324
f 020 7837 2864
e office@hainesphillips.co.uk

JOB TITLE
**The Bull, Gosmore
SG4 7QG**

DRAWING TITLE
**Wall Detail Elevation
Ground Floor
As Proposed**

DRAWN	DATE
PC	Mar 2026
JOB NR	SCALE
4425	1:20@A3
DRAWING NO.	ISSUE REVISION
GA 601	PL 2

