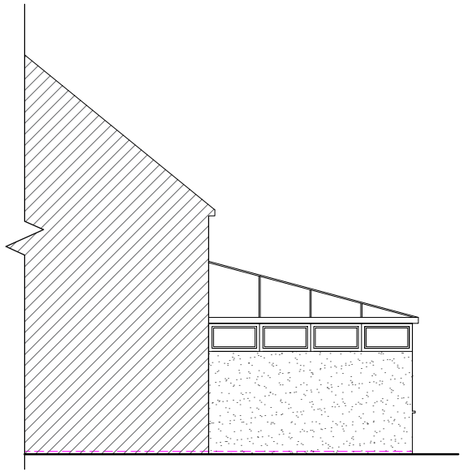

EXISTING NORTH ELEVATION



EXISTING WEST ELEVATION

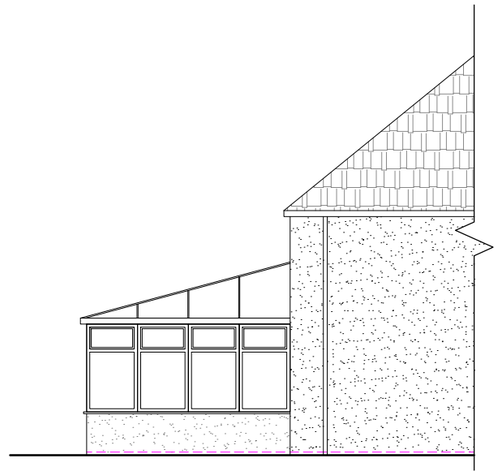

EXISTING SOUTH ELEVATION

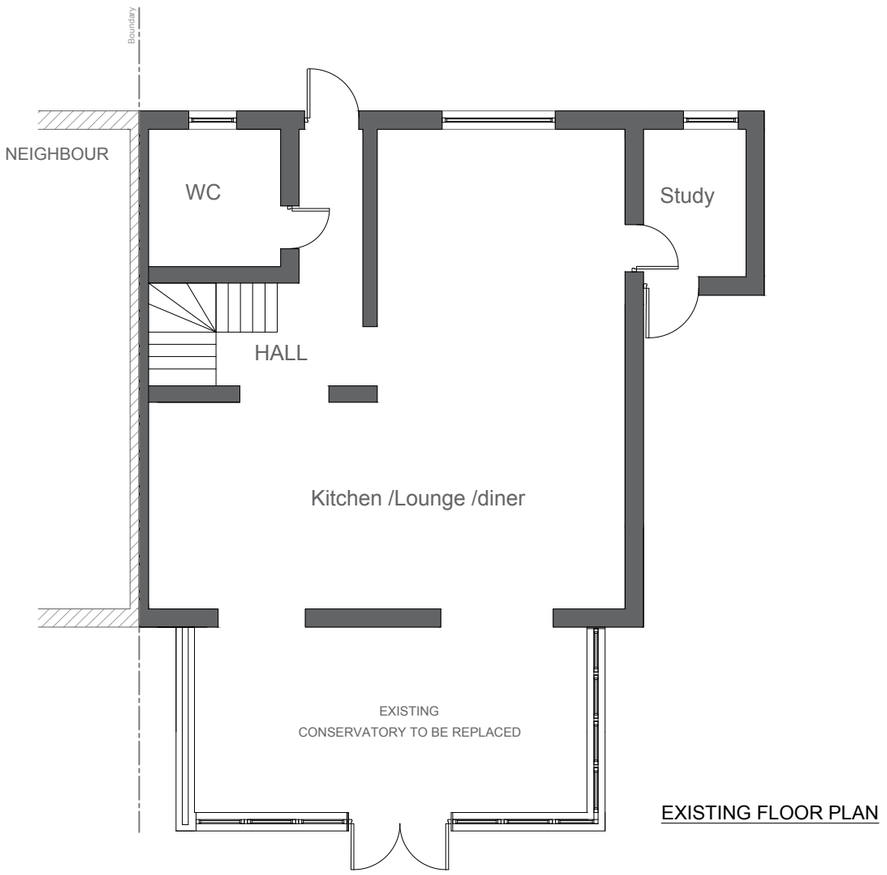

EXISTING FLOOR PLAN

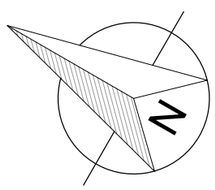

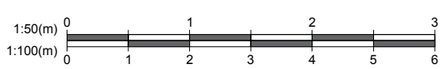

1. All dimensions in millimetres (mm) and levels in metres (m) unless noted otherwise.
2. This drawing to be read in conjunction with all other relevant drawings and specification.
3. All work to comply with the relevant British Standards, Codes of Practice and the Building Regulations.

Revisions:

Customer:
Ms Mary Maloney
67 Spring Road
Letchworth Garden City
Herthordshire
SG6 3SL

Drawing Title:
EXISTING ELEVATIONS AND FLOOR PLAN

Drawing No: 1214/PP/ 02	Contract No: EF1214AW
Scale: 1:100	Starting Date: 11 APRIL 2018
Drawn: K.PAPIANAITE	Size: A3
	Revision: .
	Ref No: .

Fit the best Everest

EVEREST
CONSERVATORIES
EVEREST HOUSE
SOPERS ROAD
CUFFLEY
EN6 4SG

© Crown copyright. All rights reserved.
License numbers 010031673 and 100042205