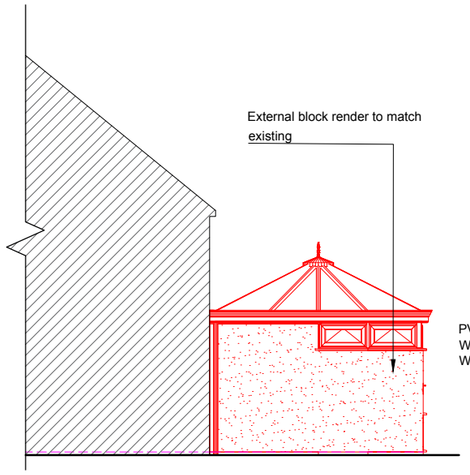

PROPOSED NORTH ELEVATION

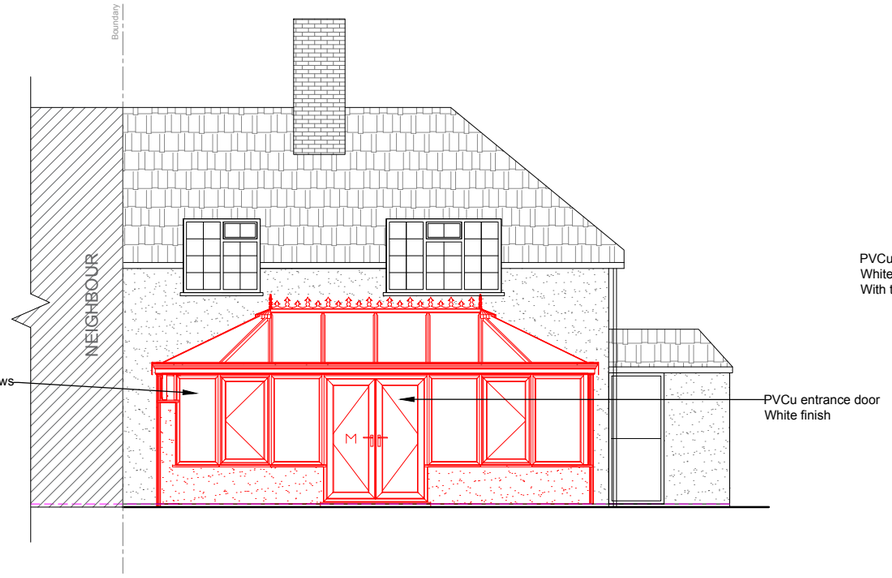

PROPOSED WEST ELEVATION

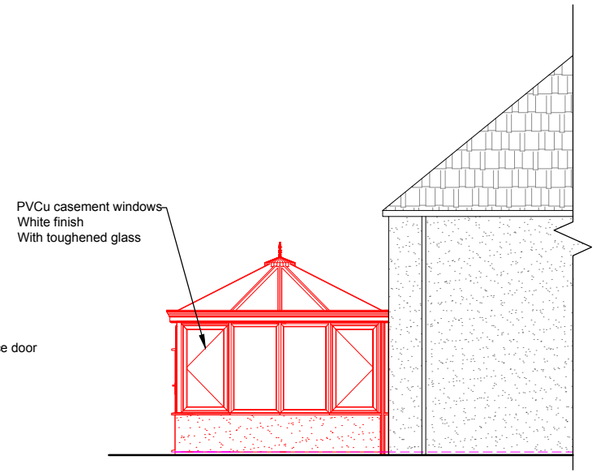

PROPOSED SOUTH ELEVATION

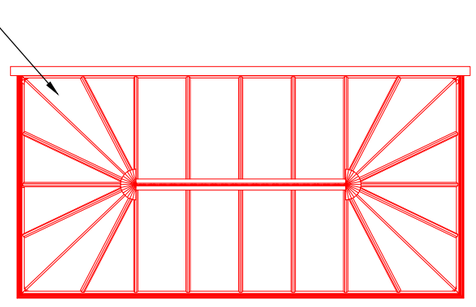

PROPOSED ROOF PLAN

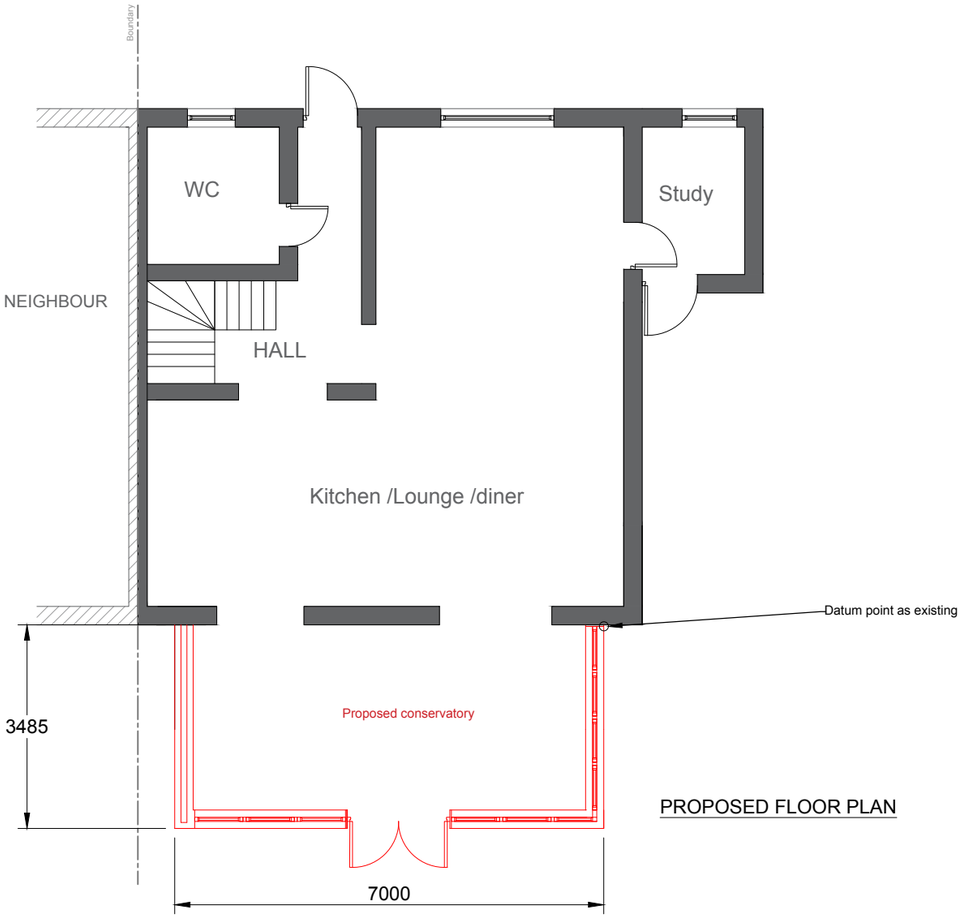

PROPOSED FLOOR PLAN

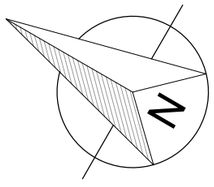

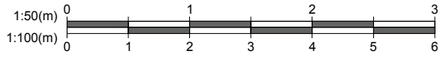

1. All dimensions in millimetres (mm) and levels in metres (m) unless noted otherwise.
2. This drawing to be read in conjunction with all other relevant drawings and specification.
3. All work to comply with the relevant British Standards, Codes of Practice and the Building Regulations.

Revisions:

Customer:
Ms Mary Maloney
67 Spring Road
Letchworth Garden City
Herthordshire
SG6 3SL

Drawing Title:
PROPOSED ELEVATIONS AND FLOOR PLAN

Drawing No: 1214/PP/ 03

Contract No: EF1214AW

Scale: 1:100

Starting Date: 11 APRIL 2018

Drawn: K.PAPIANAITE

Size: A3

Revision: .

Ref No: .

Fit the best Everest

EVEREST
CONSERVATORIES
EVEREST HOUSE
SOPERS ROAD
CUFFLEY
EN6 4SG

© Crown copyright. All rights reserved.
License numbers 010031673 and 100042205