


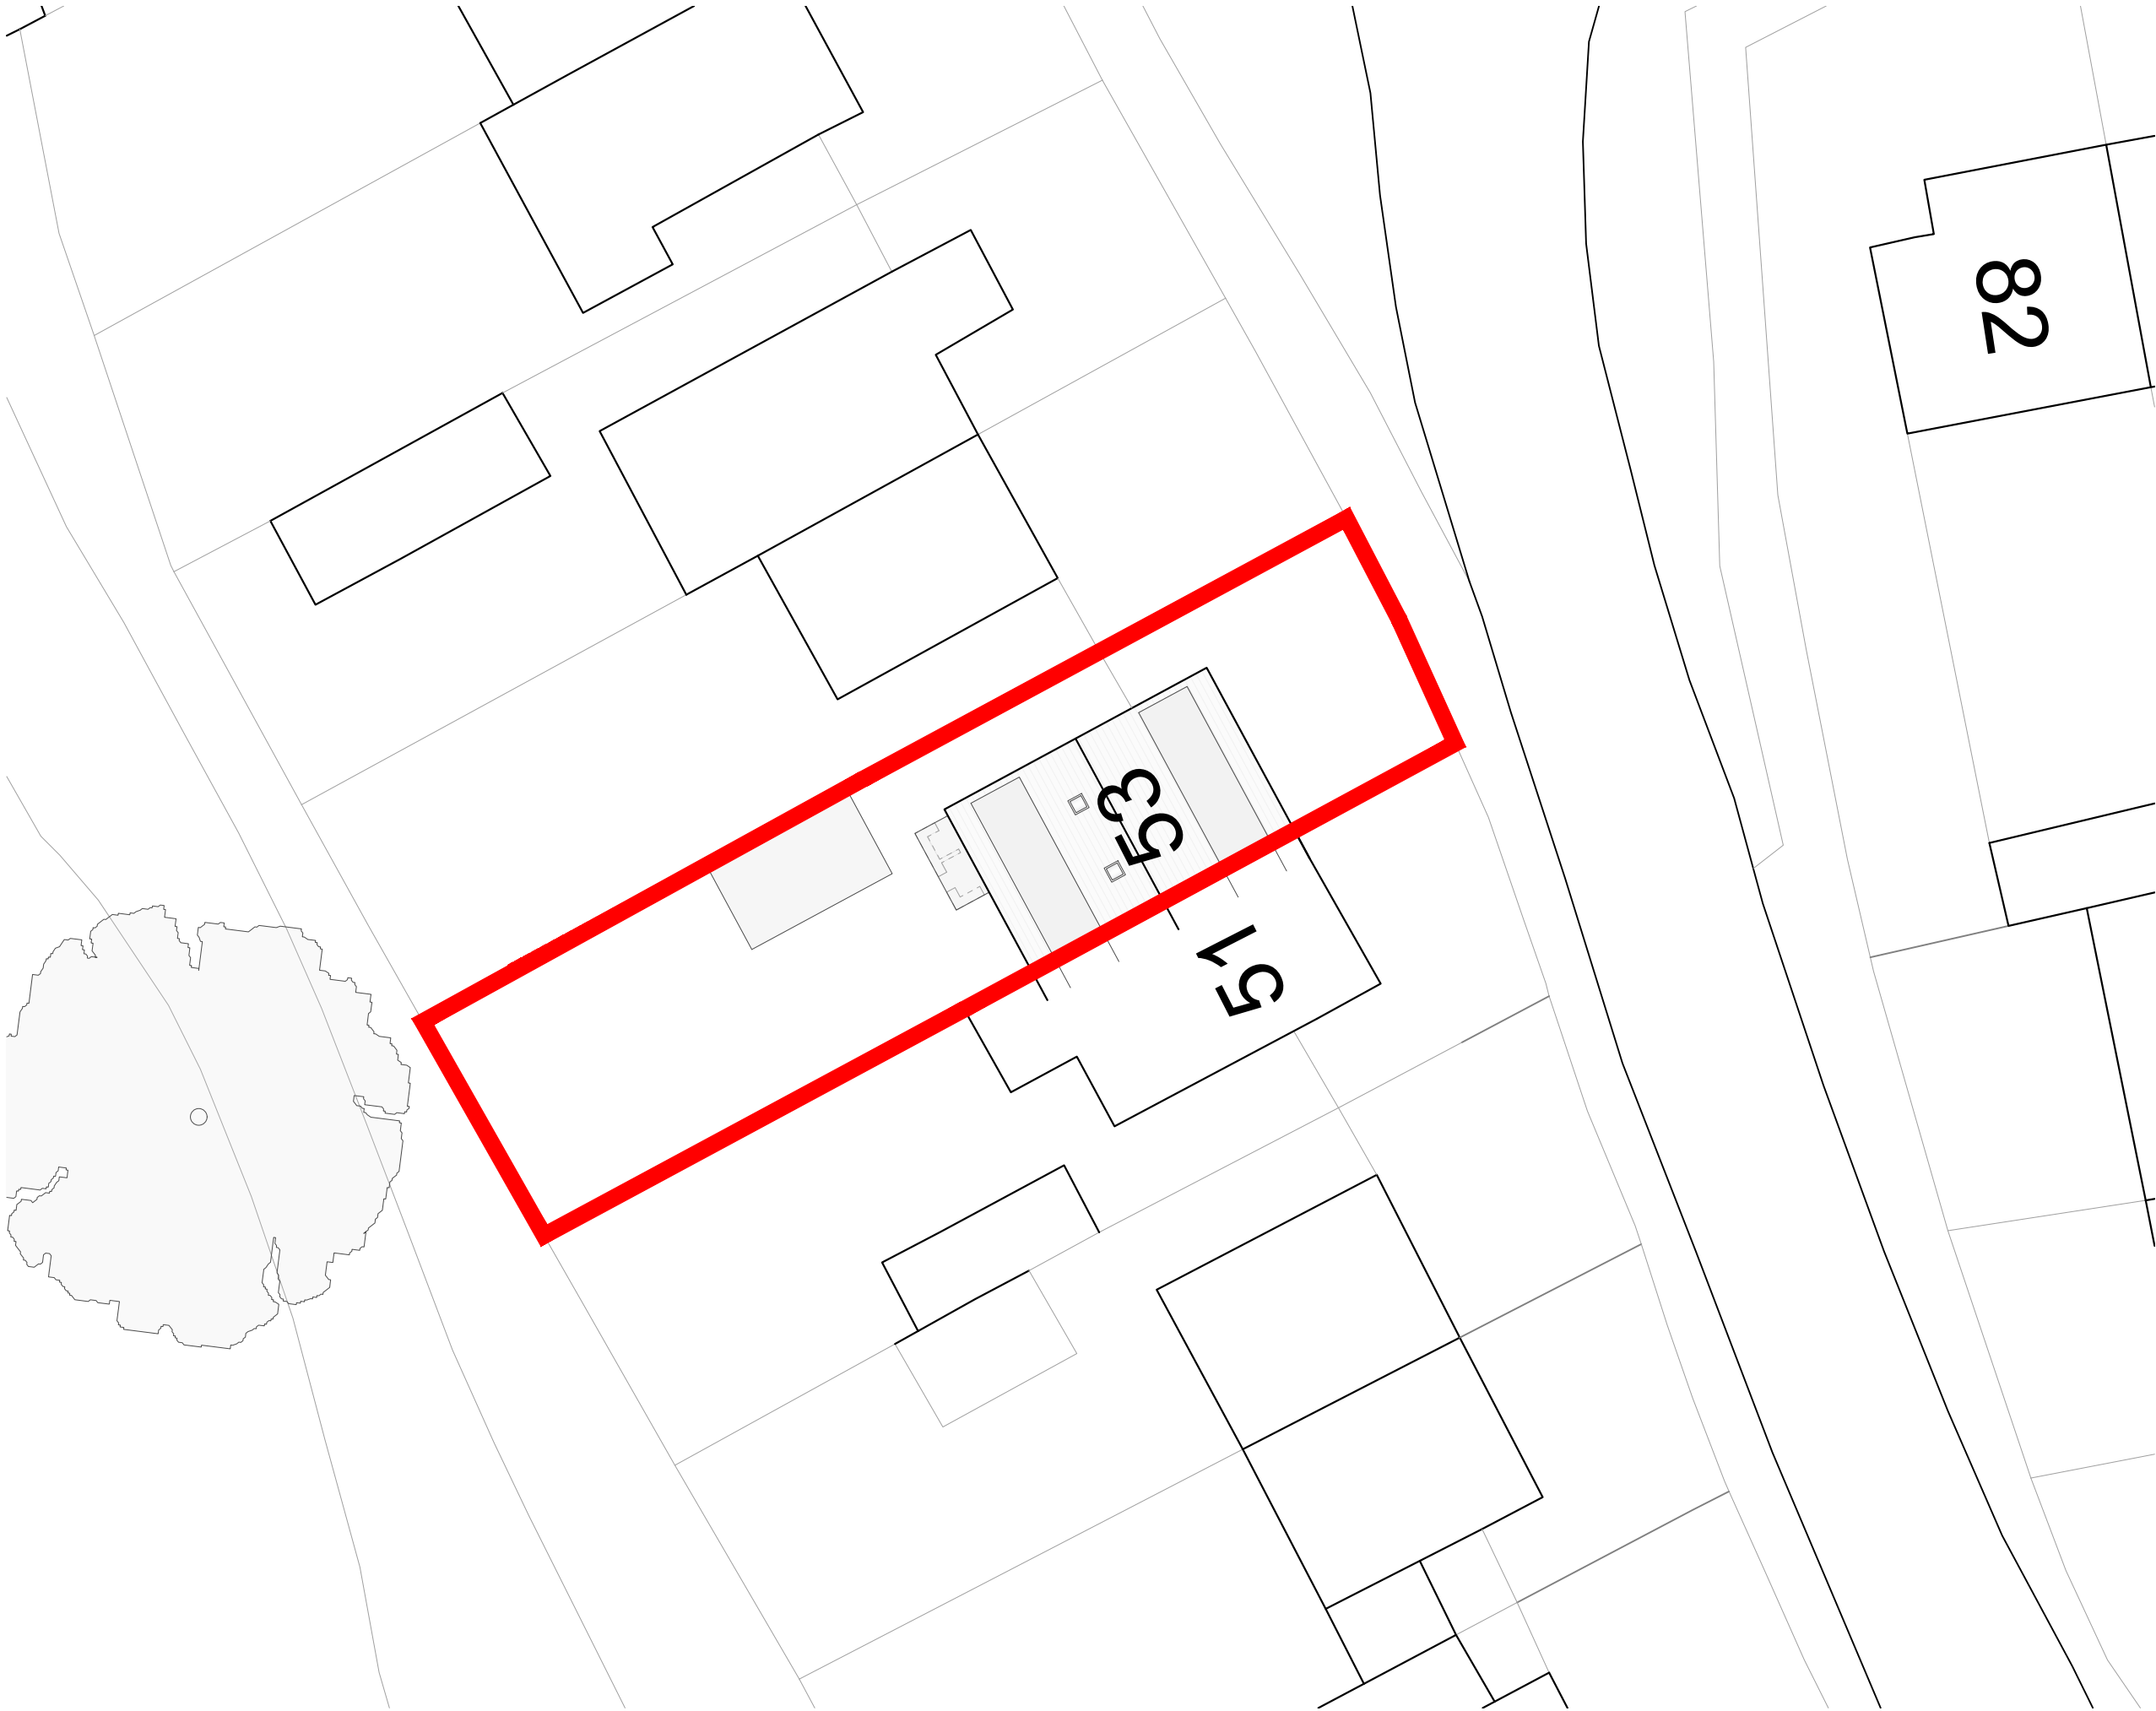

FOR APPROVAL

Location
53 ORCHARD WAY
KNEBWORTH

Title
BLOCK PLAN

Scale 1:200 @ A3	Drawn SB	Checked HE	Date MAR 26
Drawing Number 2350_YPUK_P002	Revision P1		



YOURPLANS