




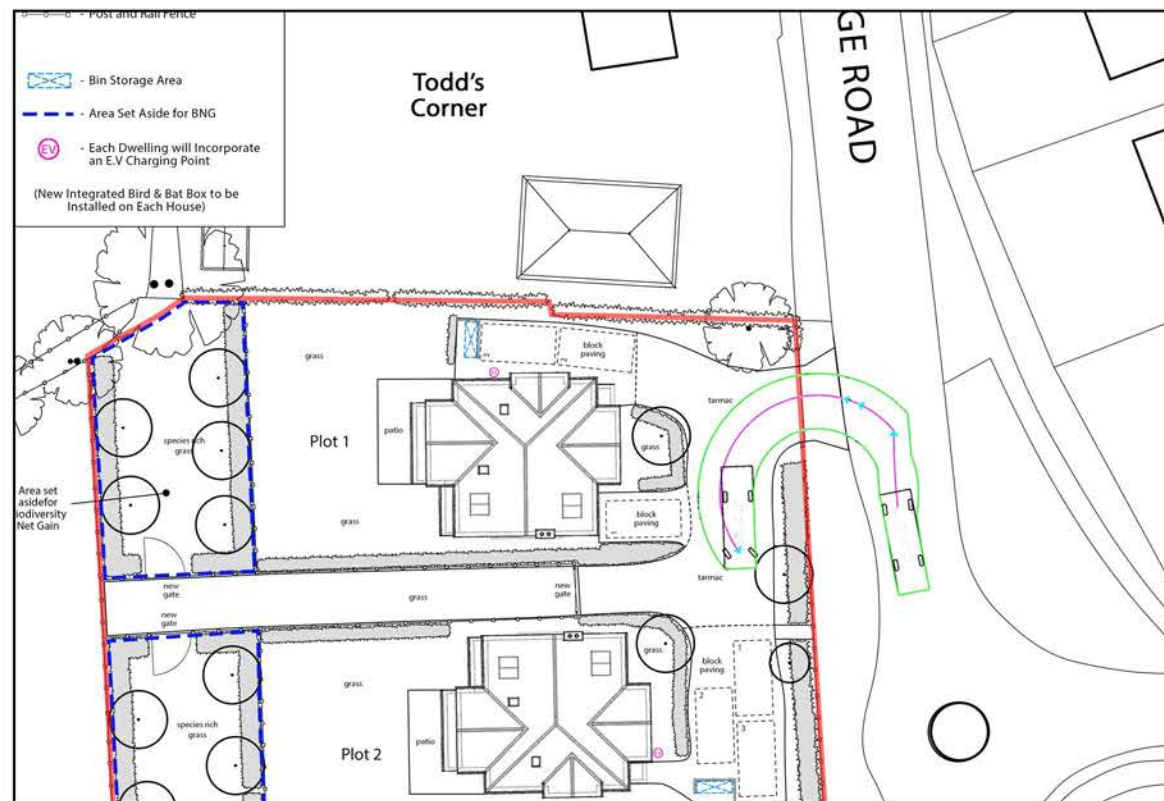


Delivery Vehicle Entering Site from the South

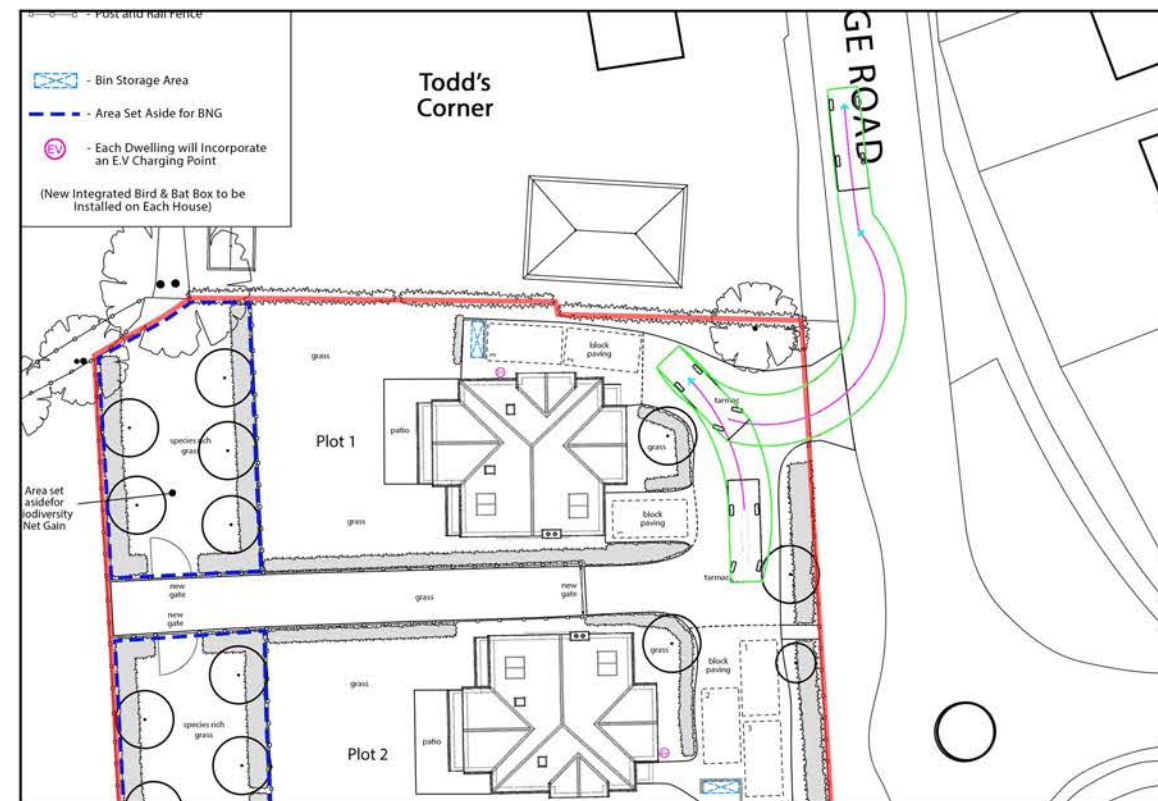

Delivery Vehicle Exiting Site to the North

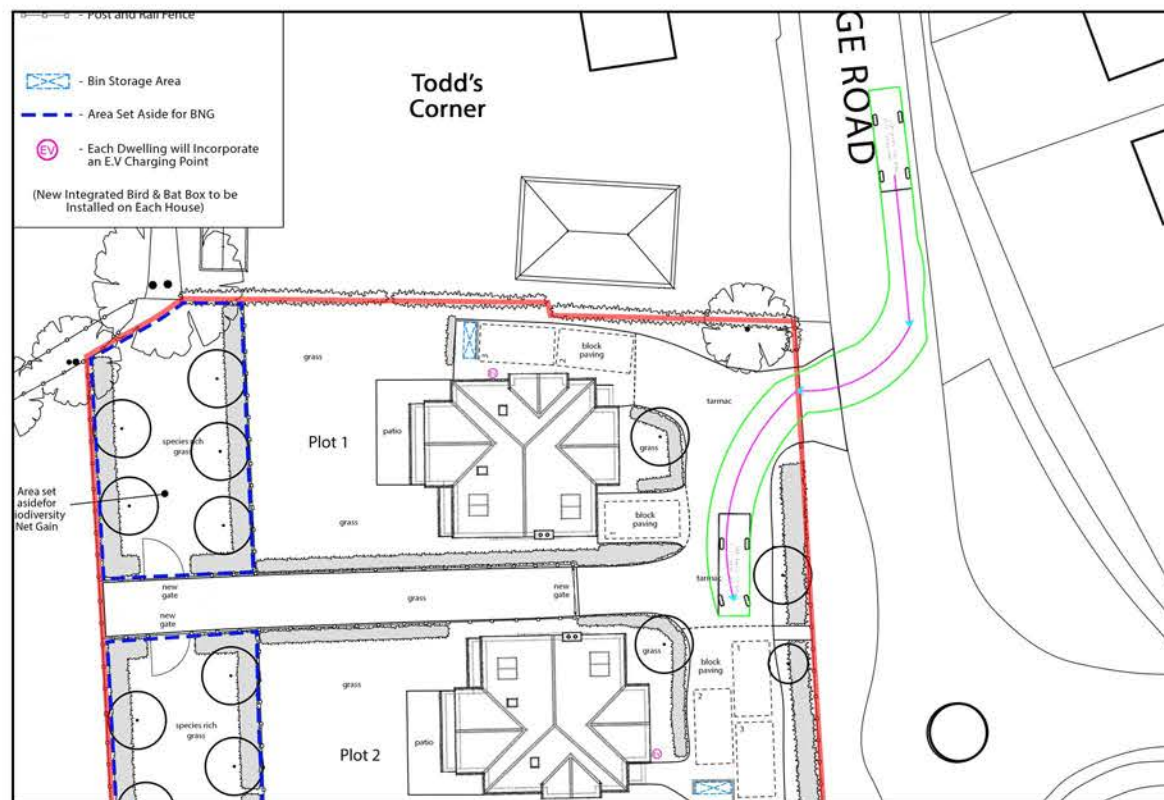


Delivery Vehicle Entering Site from the North

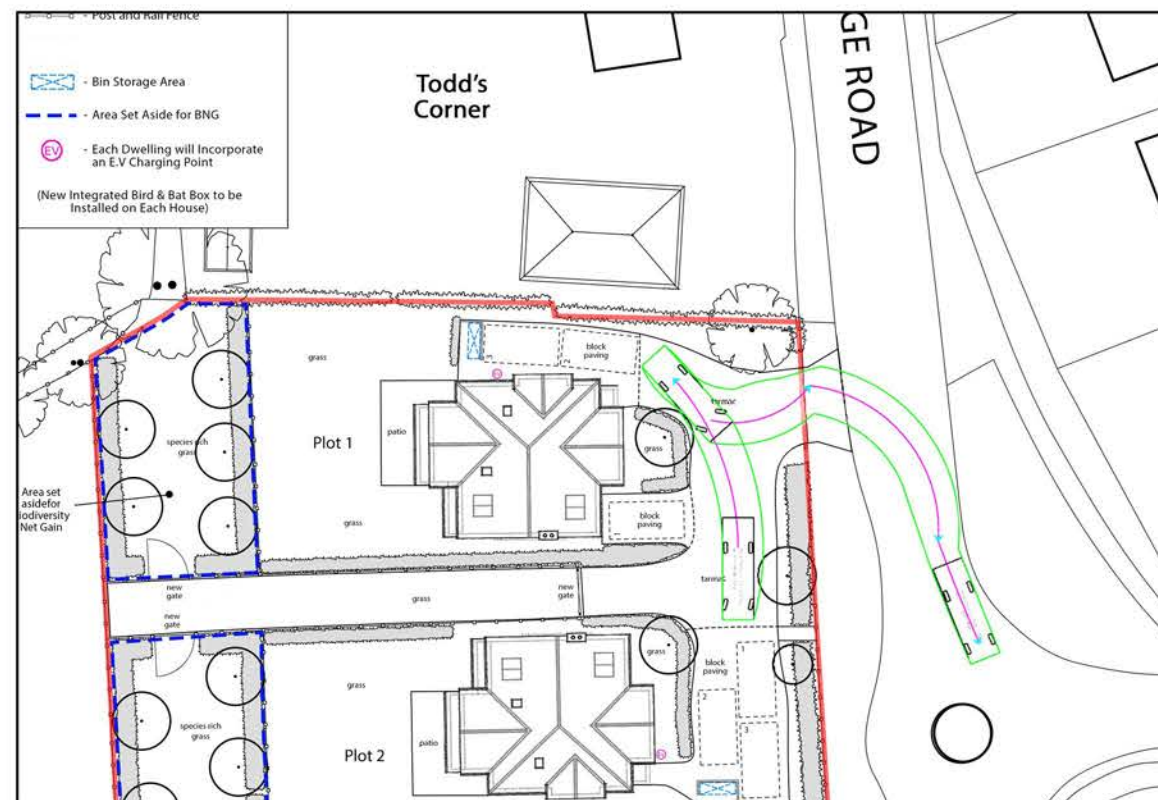


Delivery Vehicle Exiting Site to the South

Delivery Vehicle

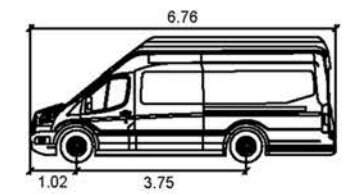

Ford Transit 250 (2019)

Width	2.06
Track	1.97
Lock to Lock Time	6.0
Steering Angle	35.2

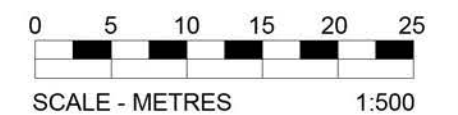

Project:
Land Between
Todd's Corner & Shangri-La,
Stevenage Road, Todds Green,
SG1 2JE

Title:
Delivery Vehicle Swept Path
Analysis

Dwg Size: A3 Scale: 1:500

Dwg No: TM/TG/011/REVISION A