


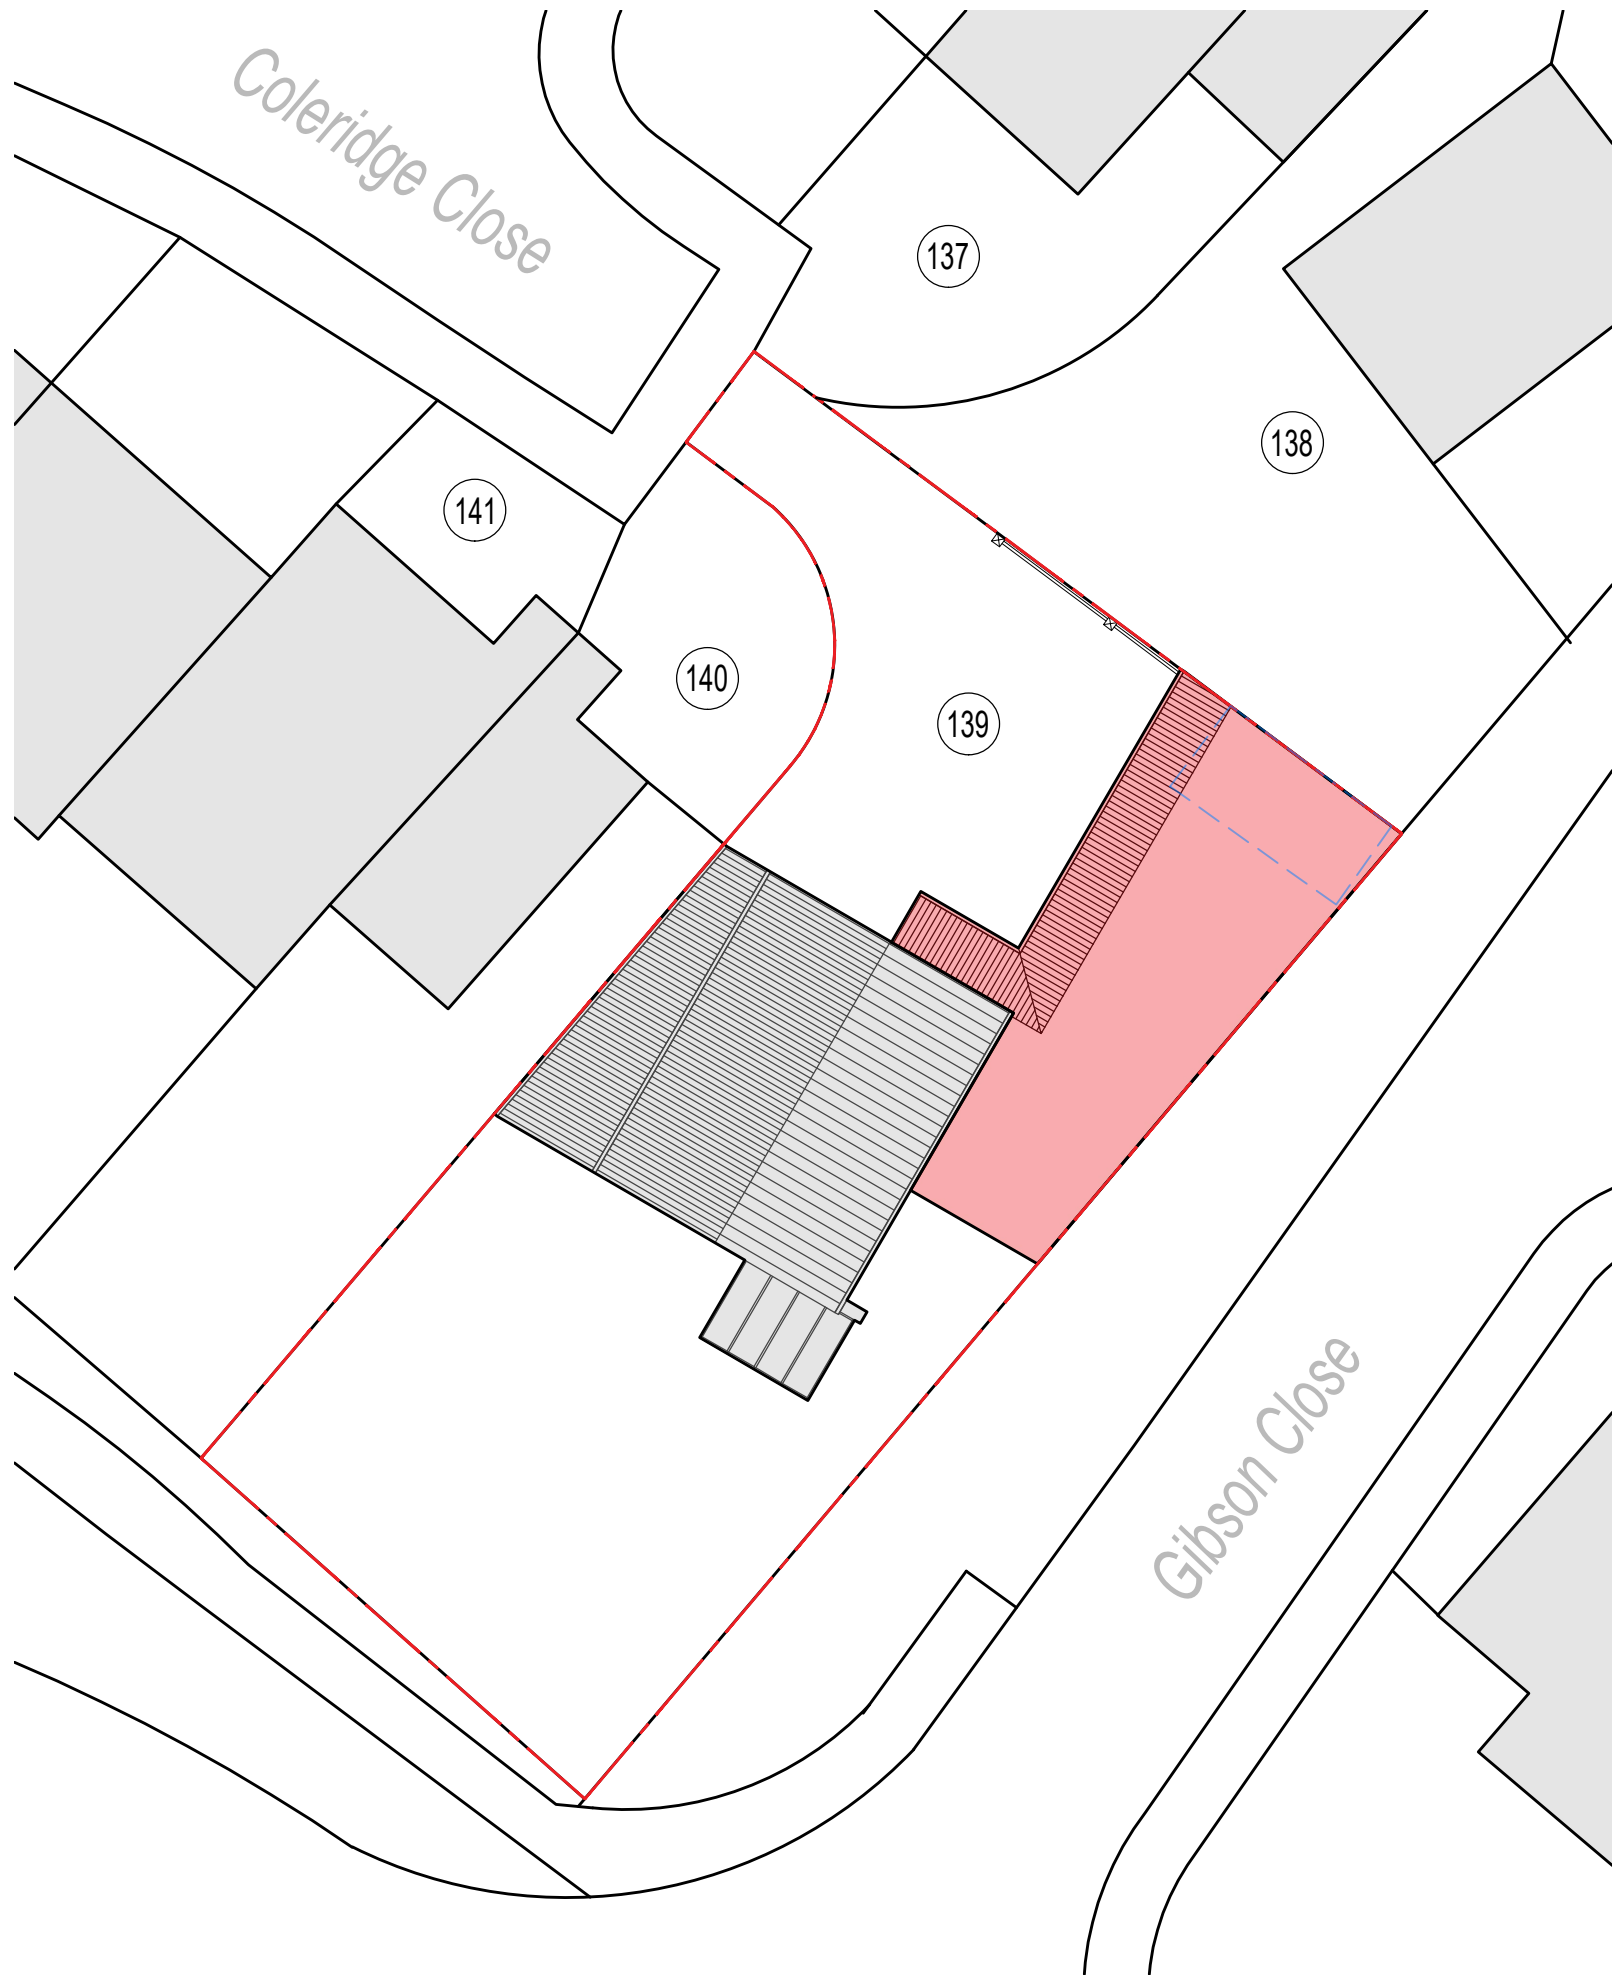

PROPOSED BLOCK PLAN @ 1 TO 200



SITE LOCATION PLAN @ 1 TO 1250

Rev.	Date	Details	Drawn	Checked
Issued for:				
PLANNING				
Project/Client:			Project No:	
Proposed Extension			Dwg No:	Rev:
139 Coleridge Close			A010	
			Scale:	
			As Indicated	
Drawing:			North:	
Site & Location Plans			Drawn By:	Date:
			Checked By:	Date:



D.Chandler Architectural Design Ltd
61 Gernon Road, Letchworth, Hertfordshire, SG6 3HS
danielchandler@ntlworld.com - Tel: 01462 640650 - M: 07901864742