




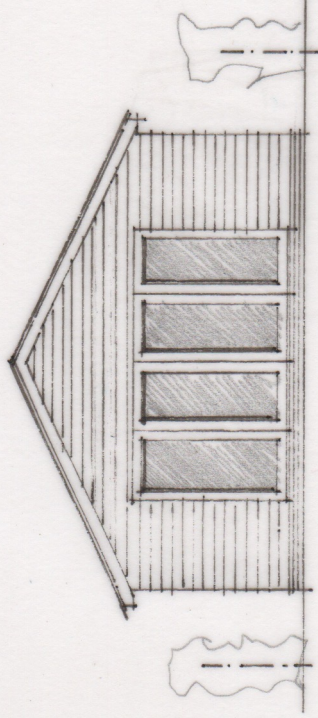


ELEVATION FACING HOUSE - WEST

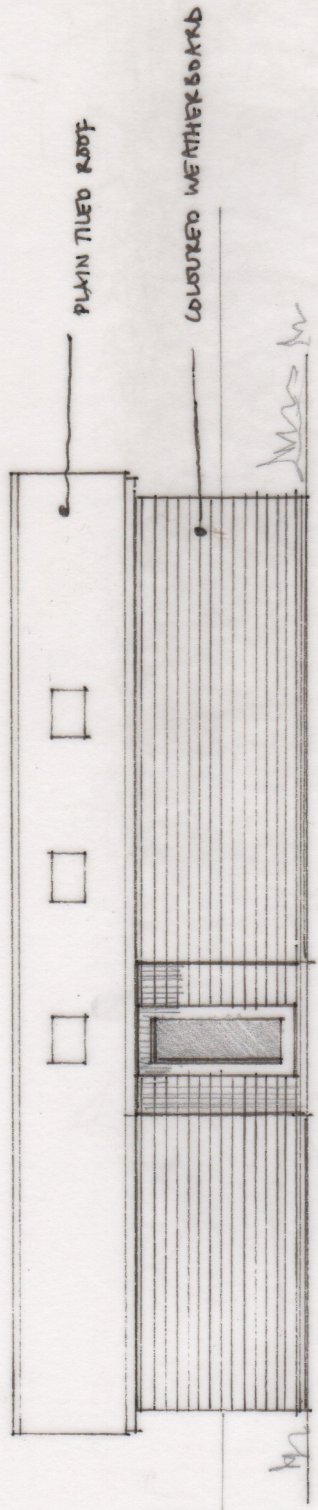

ENTRANCE ELEVATION - NORTH

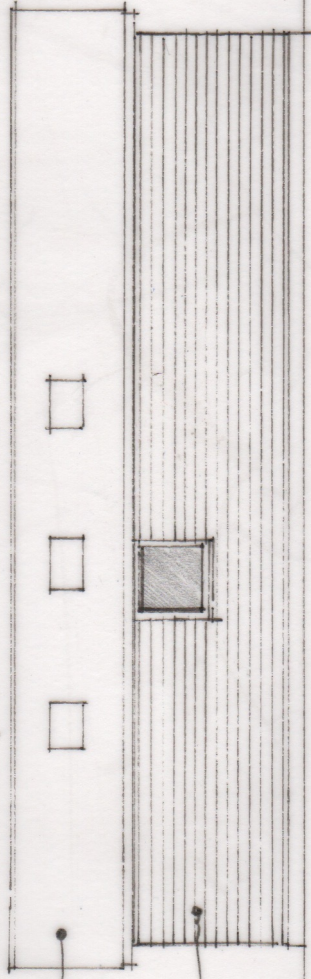

BOUNDARY ELEVATION - SOUTH

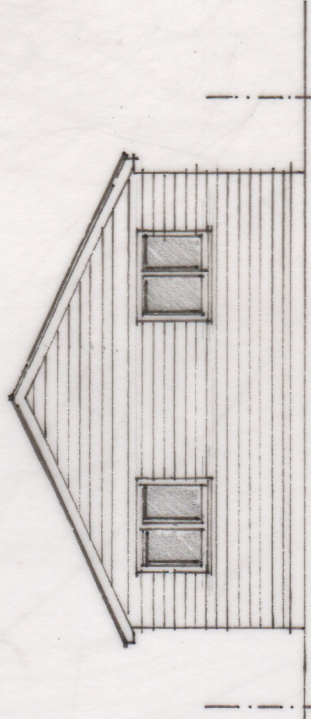

REAR ELEVATION TO EAST



JEREMY WILLIAMS LEROY
RIBA CHARTERED ARCHITECT

NO 1 THE LIMES HITCHIN, HERTS SG5 2AY
TEL/FAX 01462 624740

29 WESTON WAY
BALDOCK
GARDEN ANNEXE & FRONT HOUSE
EXTENSION

PROPOSED ANNEXE ELEVATIONS
JAN 2026 1:100@A3

P4