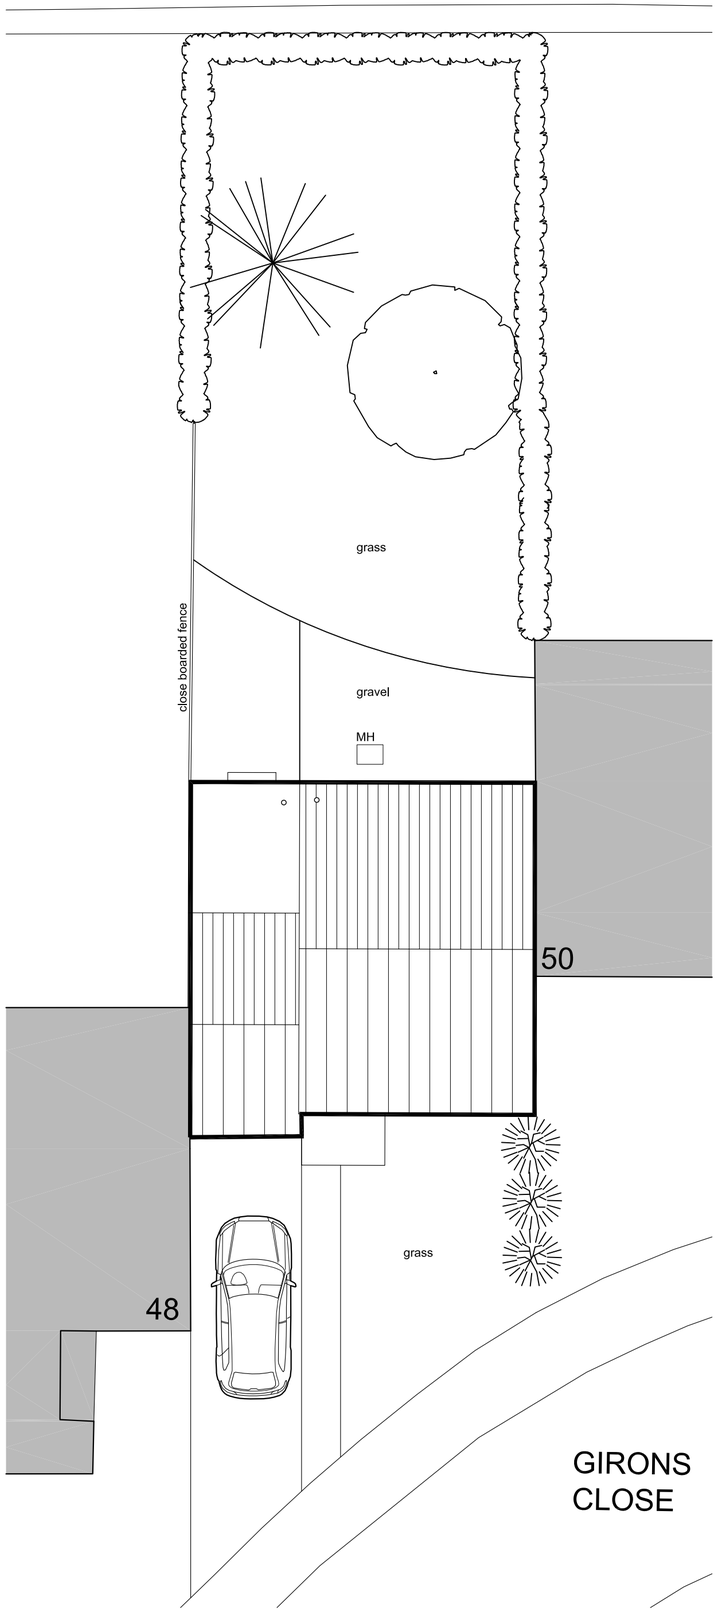

SITE PLAN AS EXISTING

1:100 scale

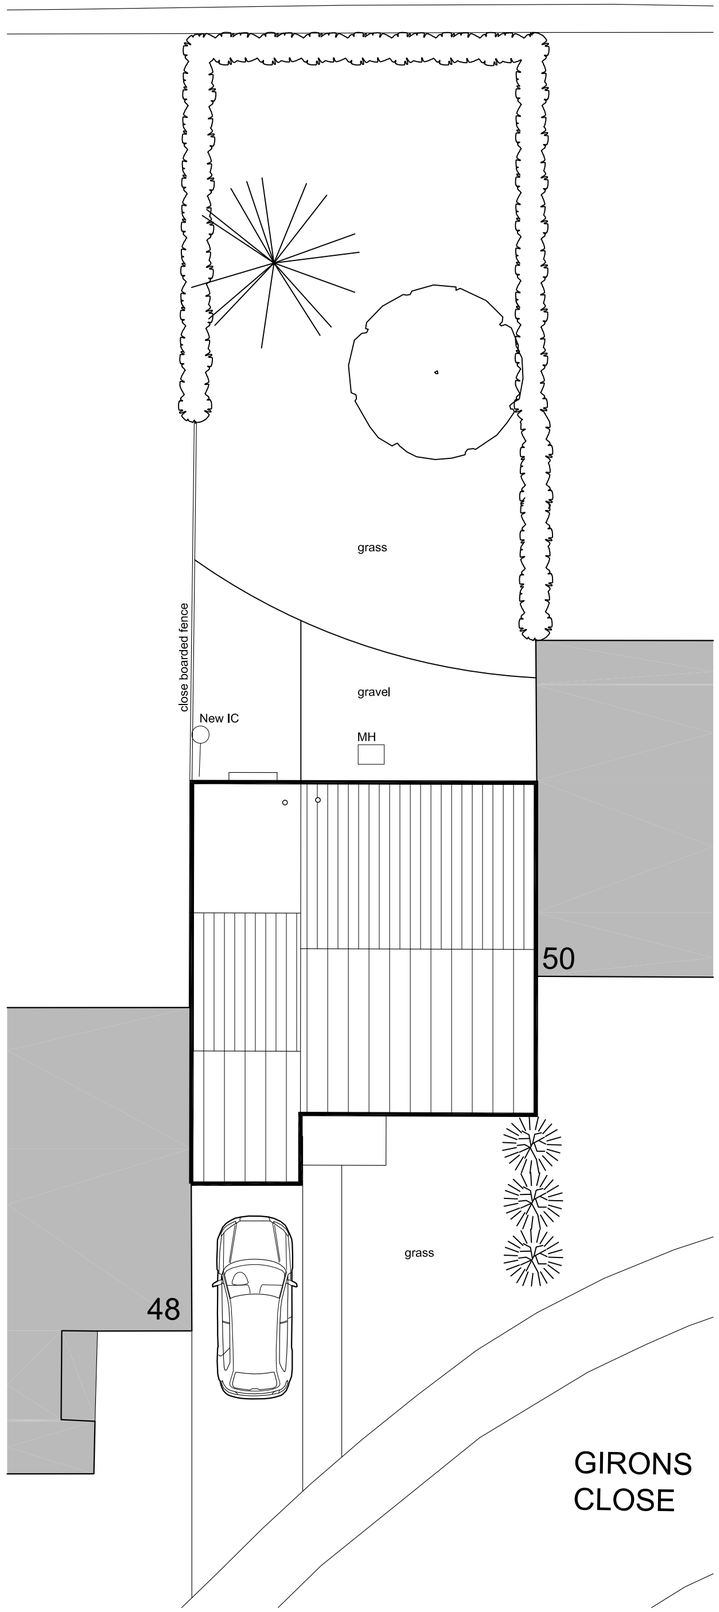

SITE PLAN AS PROPOSED

1:100 scale

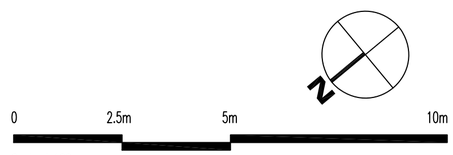

Scale 1:100

THIS DRAWING IS A PRINT AND MUST NOT BE SCALED. ANY QUERIES REGARDING DIMENSIONS TO BE TAKEN UP WITH PENTANGLE DESIGN GROUP.

ALL DIMENSIONS OF EXISTING BUILDINGS TO BE VERIFIED ON SITE.

THIS DRAWING IS THE COPYRIGHT OF PENTANGLE DESIGN GROUP AND SHALL NOT BE IN ANY WAY USED OR REPRODUCED WITHOUT THEIR PRIOR WRITTEN CONSENT.

NOTES



Location Plan

1:1250 Scale

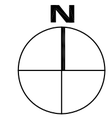



Scale 1:1250

PLANNING

PENTANGLE

DESIGN GROUP

SUITE 1, 21 BANCROFT HITCHIN HERTS SG5 1JW
TEL(01462) 431133 E:PDG@PENTANGLEDESIGN.CO.UK

JOB TITLE

Proposed Alterations to
49 Girons Close, Hitchin

DRAWING TITLE

Location Plan and Site Plans
Option 1

SCALE	DRAWING NUMBER	REVISION
1:200 / 1:1250	01	C
DATE Febr'18		
SHEET A2		
JOB NUMBER 3402		

ARCHITECTS & INTERIOR DESIGNERS