


- Materials Key:-
- 1. Red Brick.
 - 2. Existing Slate tiled roof
 - 3. Existing uPVC windows
 - 4. Existing Timber Sash Windows
 - 5. Existing Timber Door
 - 6. Existing uPVC Door
 - 7. Existing Stone Window Lintel
 - 8. Existing Timber close board Fence
 - 9. Terracotta Chimney pots (indicatively shown)
 - 10. Red Brick Window Lintels
 - 11. Existing Metal Hoop Railing
 - 12. Velux composite aluminium roof lights
 - 13. Felt flat roof laid to falls with Fascia and soffit
 - 14. New brick to raise boundary wall up in a cream brick to match existing gable end brick
 - 15. Cream Brick
 - 16. Gutters and Downpipes
 - 17. Slate tile finish to match roofs

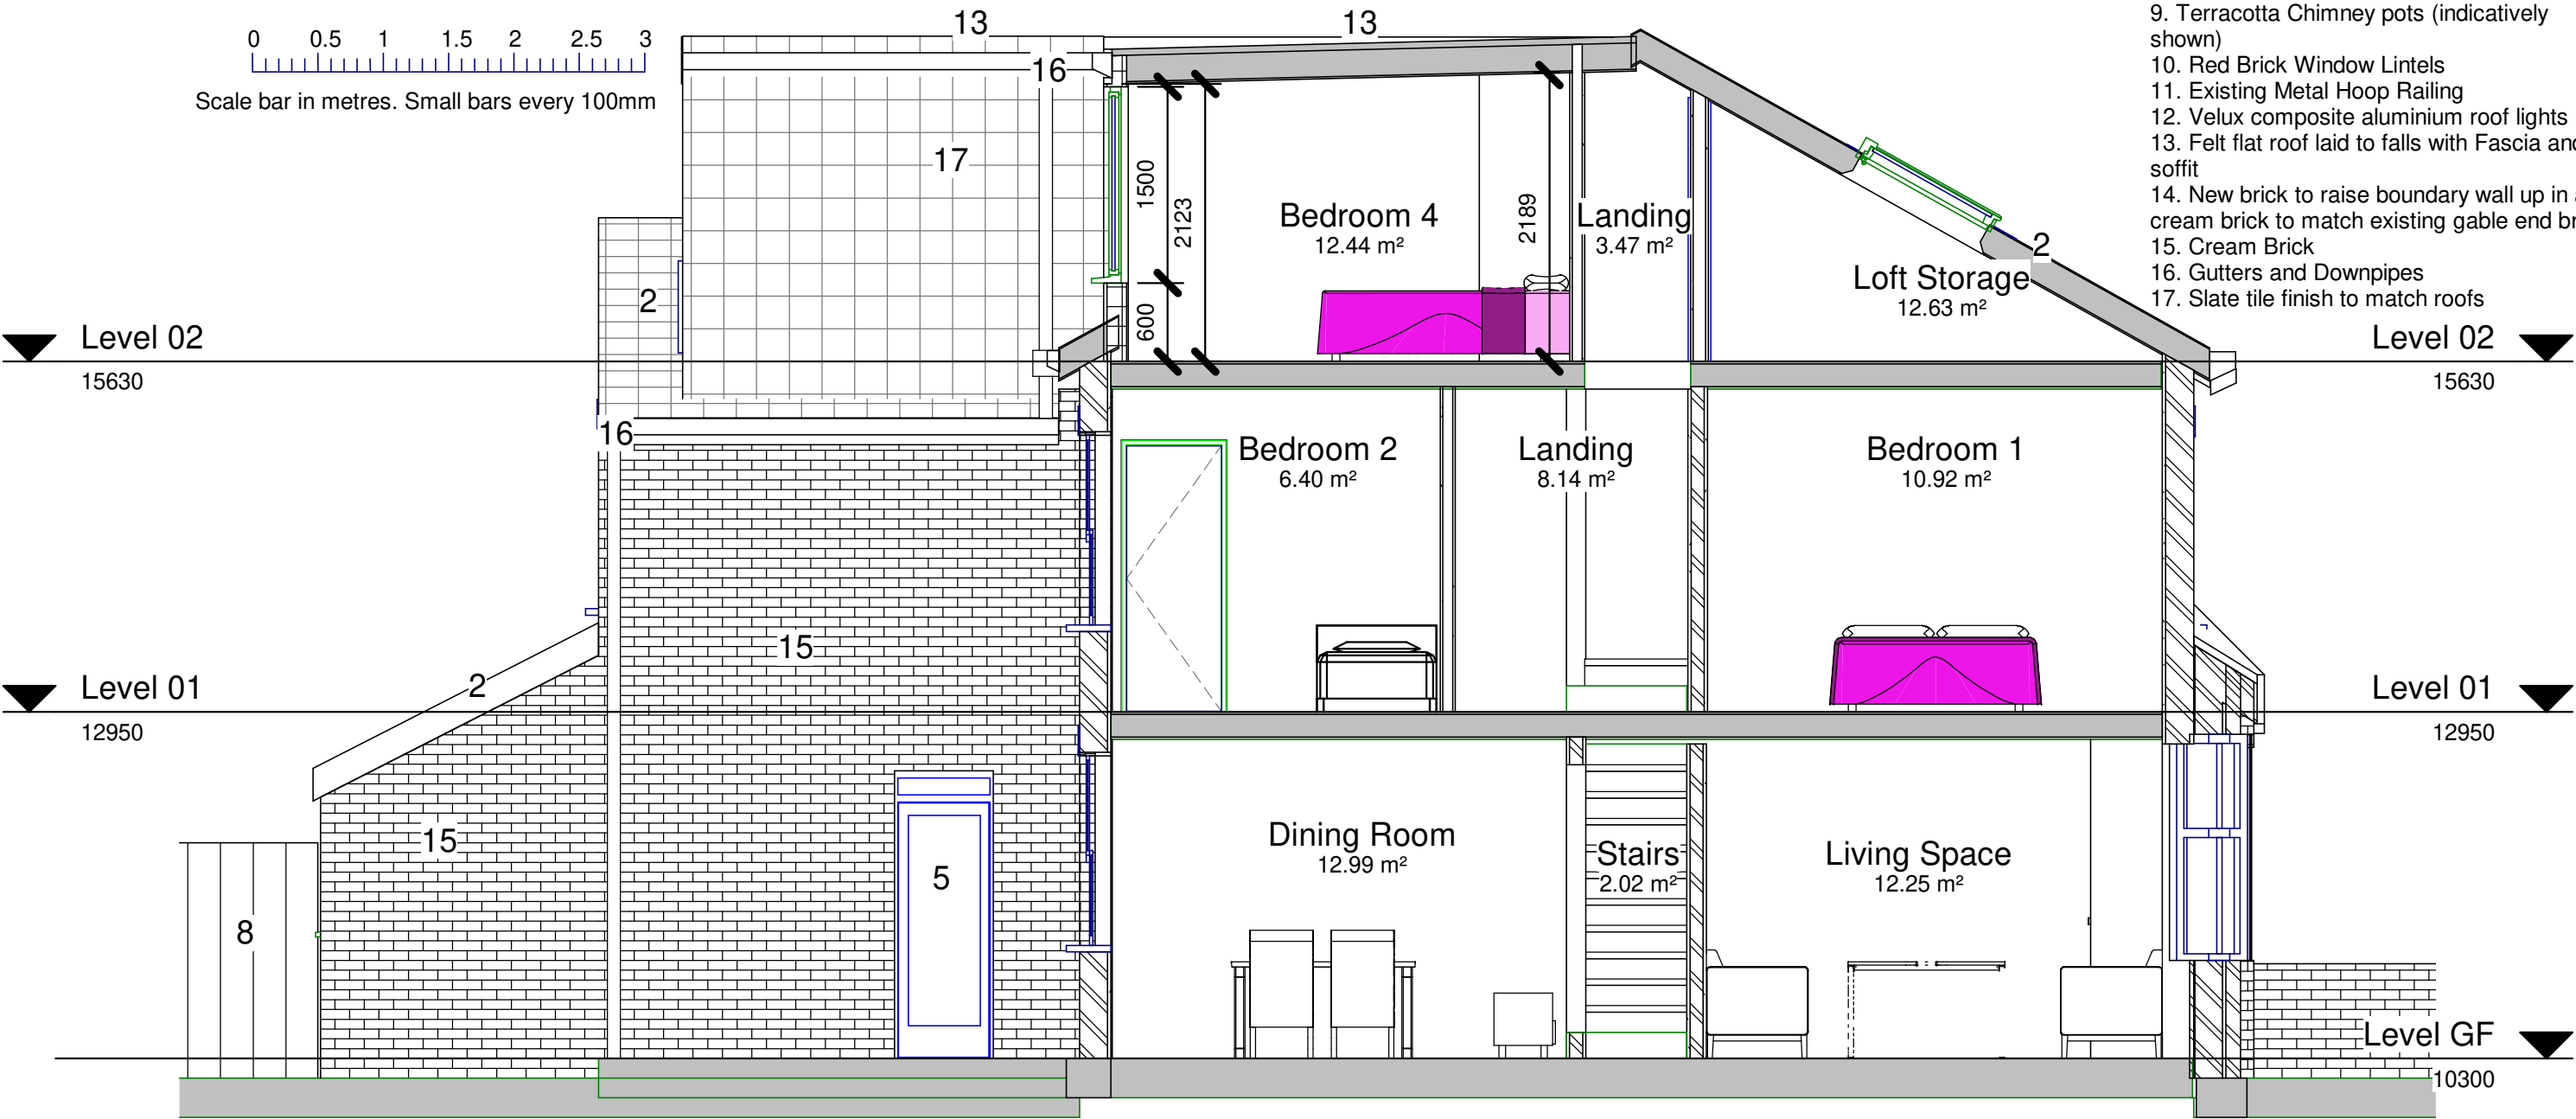

1 Proposed Section 2
1 : 50

Ingleton Wood LLP shall have no liability to the Employer arising out of any unauthorised modification or amendment to, or any transmission, copy or use of the material, or any proprietary work contained therein, by the Employer, Other Project Team Member, or any other third party.						Project: Loft Extension 83 Balmoral Road Hitchin SG5 1XQ	Title: Proposed Section 2		
							Drawing Number: 0043-JR-XX-ZZ-DR-A-0221		
	P3	Revised Planning Issue		15.09.24	JR			JR	
All dimensions are to be checked and verified on-site by the Main Contractor prior to commencement; any discrepancies are to be reported to the Contract Administrator.	P2	Scale and Sheet size amended		09.06.24	JR	JR	Status: S4	Purpose of Issue: Planning	Revision: P3
	P1	Planning Issue		26.05.24	JR	JR			
This drawing is to be read in conjunction with all other relevant drawings and specifications.	Rev	Comment		Date	Chk	Apr			
	Do Not Scale		© Ingleton Wood LLP	Project No: 0036	Scale @ A3: As indicated	Drawn By: Author	Client: George Dance		